


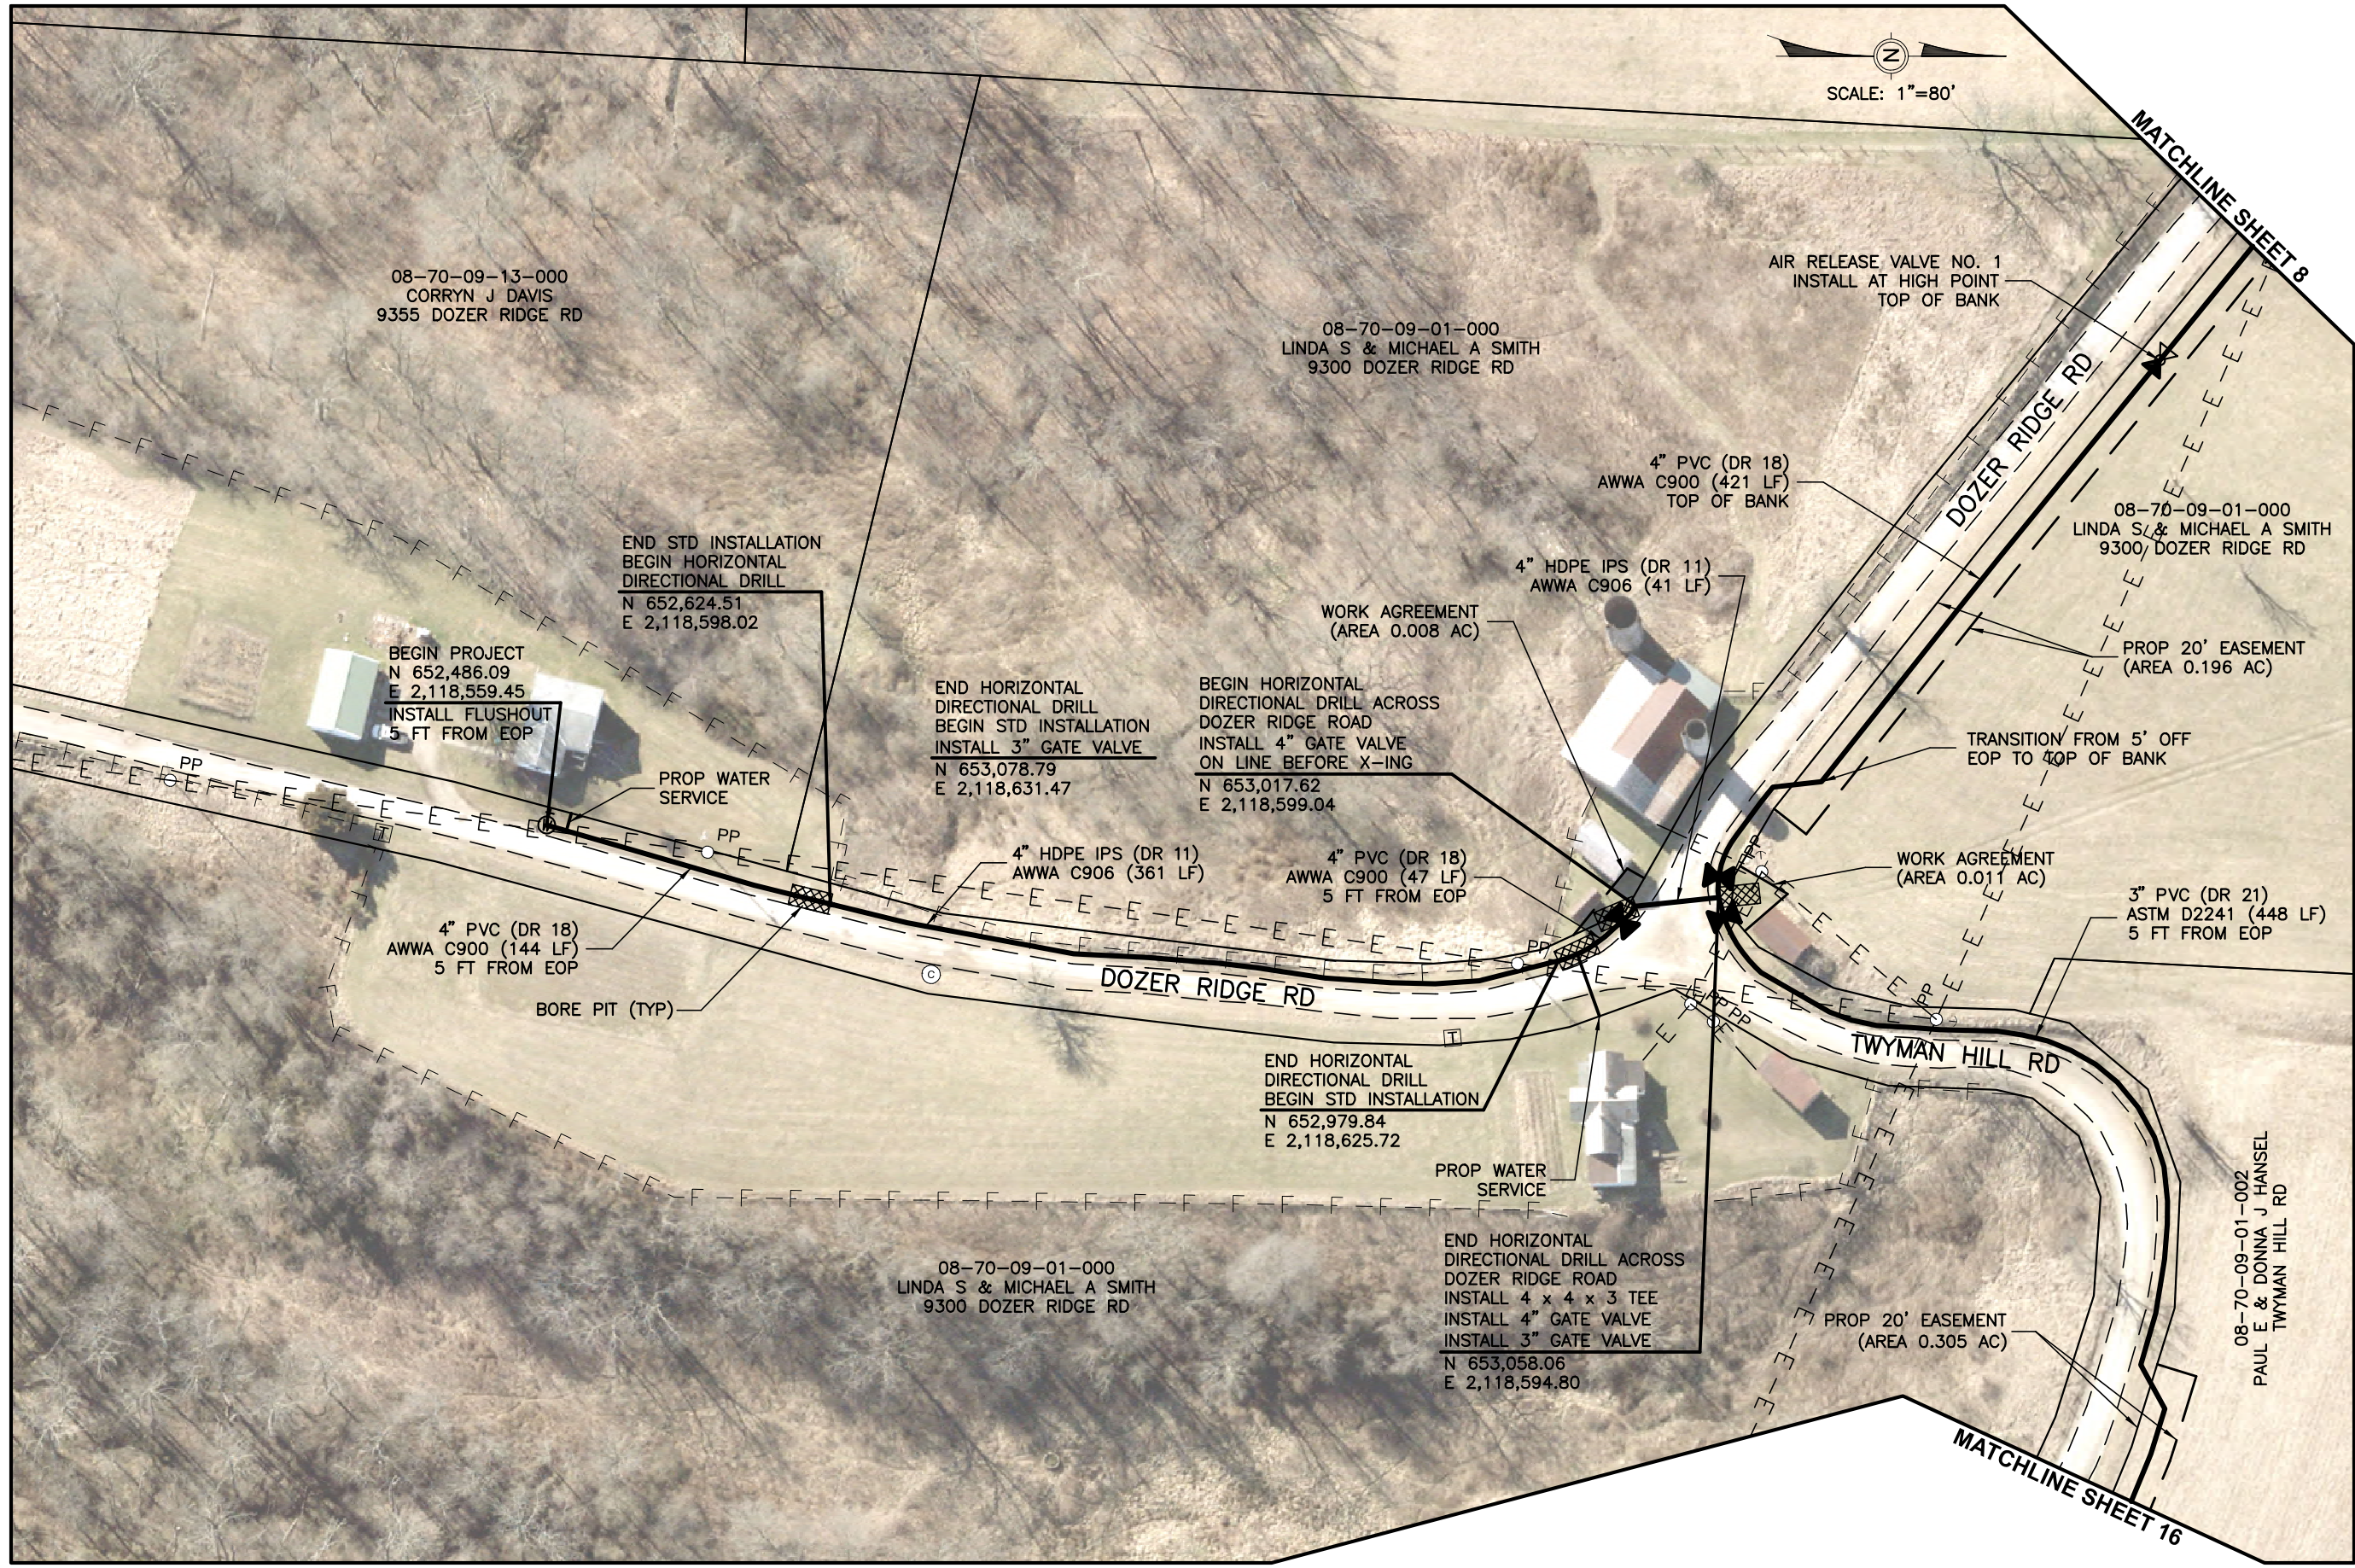

SCALE: 1"=80'

MATCHLINE SHEET 8

DOZER RIDGE RD

TWYMAN HILL RD

MATCHLINE SHEET 16

08-70-09-13-000
CORYN J DAVIS
9355 DOZER RIDGE RD

08-70-09-01-000
LINDA S & MICHAEL A SMITH
9300 DOZER RIDGE RD

08-70-09-01-000
LINDA S & MICHAEL A SMITH
9300 DOZER RIDGE RD

08-70-09-01-002
PAUL E & DONNA J HANSEL
TWYMAN HILL RD

BEGIN PROJECT
N 652,486.09
E 2,118,559.45
INSTALL FLUSHOUT
5 FT FROM EOP

END STD INSTALLATION
BEGIN HORIZONTAL
DIRECTIONAL DRILL
N 652,624.51
E 2,118,598.02

END HORIZONTAL
DIRECTIONAL DRILL
BEGIN STD INSTALLATION
INSTALL 3" GATE VALVE
N 653,078.79
E 2,118,631.47

BEGIN HORIZONTAL
DIRECTIONAL DRILL ACROSS
DOZER RIDGE ROAD
INSTALL 4" GATE VALVE
ON LINE BEFORE X-ING
N 653,017.62
E 2,118,599.04

END HORIZONTAL
DIRECTIONAL DRILL
BEGIN STD INSTALLATION
N 652,979.84
E 2,118,625.72

END HORIZONTAL
DIRECTIONAL DRILL ACROSS
DOZER RIDGE ROAD
INSTALL 4 x 4 x 3 TEE
INSTALL 4" GATE VALVE
INSTALL 3" GATE VALVE
N 653,058.06
E 2,118,594.80

AIR RELEASE VALVE NO. 1
INSTALL AT HIGH POINT
TOP OF BANK

4" PVC (DR 18)
AWWA C900 (421 LF)
TOP OF BANK

4" HDPE IPS (DR 11)
AWWA C906 (41 LF)

WORK AGREEMENT
(AREA 0.008 AC)

PROP 20' EASEMENT
(AREA 0.196 AC)

TRANSITION FROM 5' OFF
EOP TO TOP OF BANK

WORK AGREEMENT
(AREA 0.011 AC)

3" PVC (DR 21)
ASTM D2241 (448 LF)
5 FT FROM EOP

4" PVC (DR 18)
AWWA C900 (144 LF)
5 FT FROM EOP

4" HDPE IPS (DR 11)
AWWA C906 (361 LF)

4" PVC (DR 18)
AWWA C900 (47 LF)
5 FT FROM EOP

PROP WATER
SERVICE

PROP 20' EASEMENT
(AREA 0.305 AC)

BORE PIT (TYP)

08-70-09-01-000
LINDA S & MICHAEL A SMITH
9300 DOZER RIDGE RD

Mark J. Eicher, P.E., P.S.
109 Graham Street
Zanesville, Ohio 43701
740-454-0155

Muskingum
County
ENGINEER'S OFFICE

PREPARED BY:

PROJECT NAME:
DOZER RIDGE ROAD WATERLINE EXTENSION

PROJECT LOCATION:
BLUE ROCK, OHIO 43720

PLANS APPROVED BY:
MJE

PLANS PREPARED BY:
GJW

DATE:
06/05/2025

REVISED:

SHEET SIZE:
11" x 17"

SHEET NAME:
PLAN
SHEET (1)



SHEET NUMBER:
07
23



Mark J. Eicher, P.E., P.S.
109 Graham Street
Zanesville, Ohio 43701
740-454-0155


Muskingum County
ENGINEER'S OFFICE

PROJECT NAME	DOZER RIDGE ROAD WATERLINE EXTENSION
PROJECT LOCATION	BLUE ROCK, OHIO 43720
PLANS APPROVED BY:	MJE
PLANS PREPARED BY:	GJW
DATE	06/05/2025
REVISED	
SHEET SIZE	11" x 17"
SHEET NAME	PLAN SHEET (2)
SHEET NUMBER	08 23

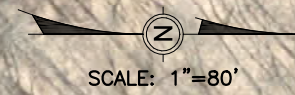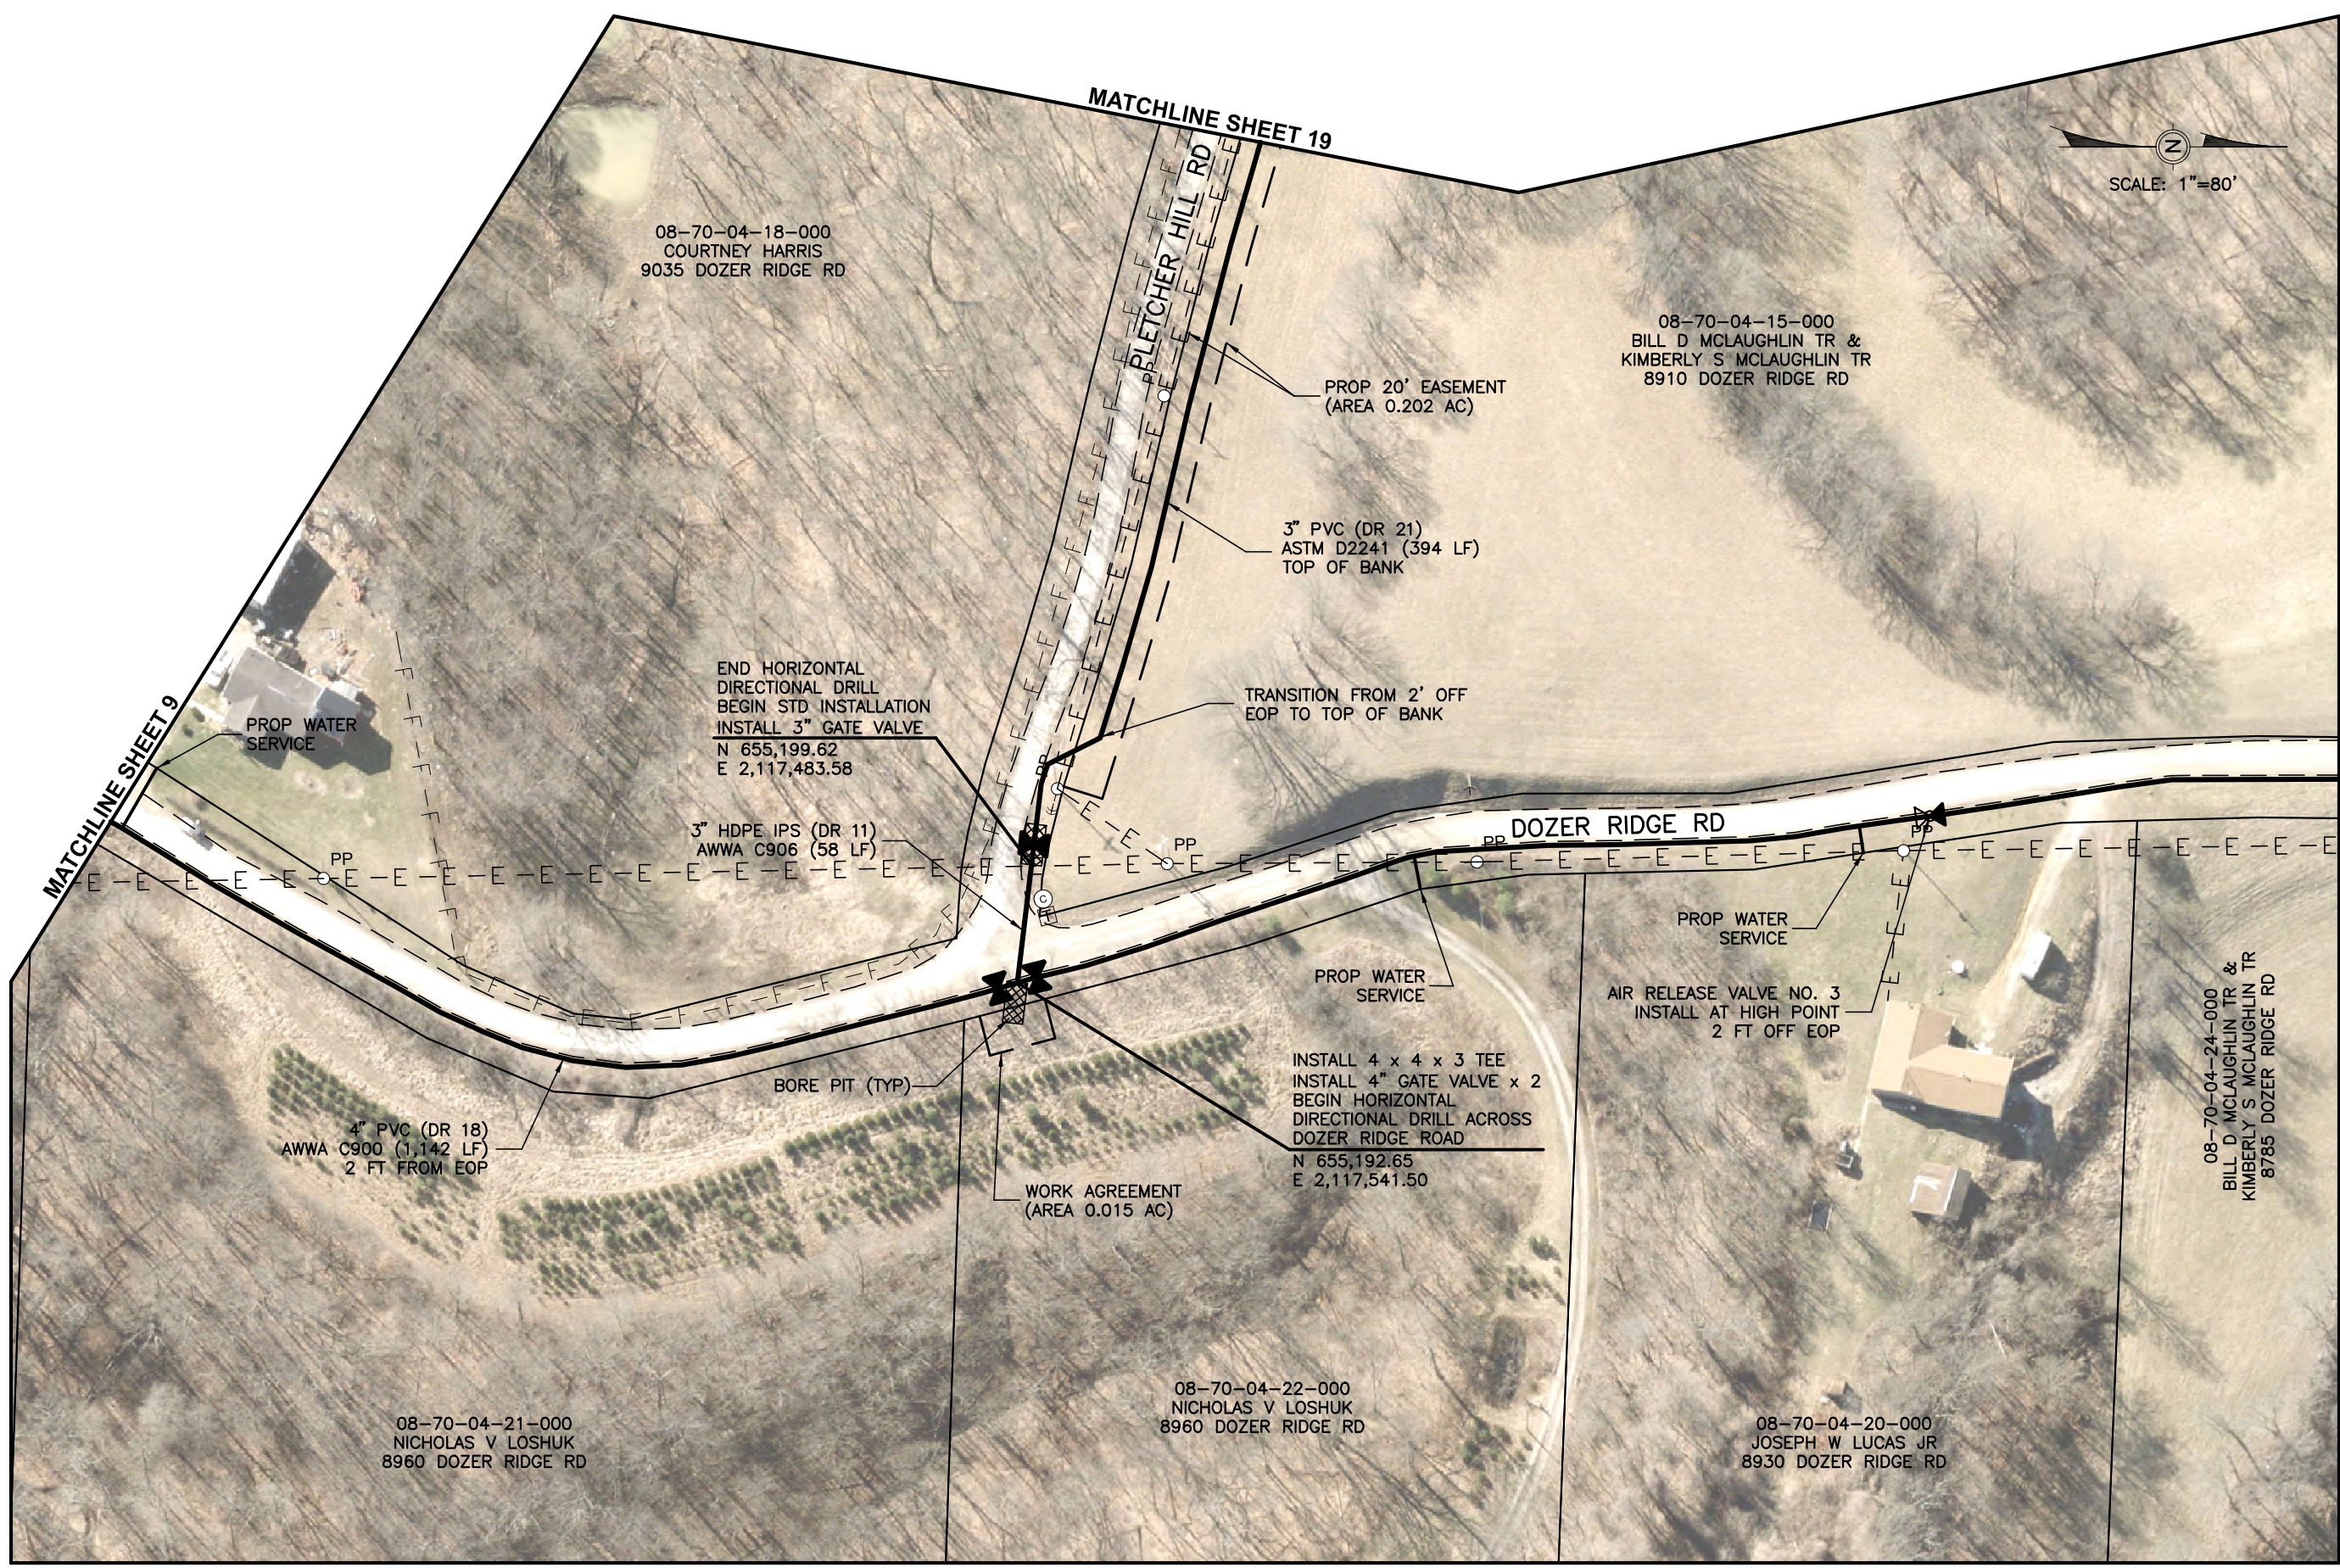


MATCHLINE SHEET 11

Mark J. Eicher, P.E., P.S. 109 Graham Street Zanesville, Ohio 43701 ENGINEER'S OFFICE 740-454-0155	
PROJECT NAME	DOZER RIDGE ROAD WATERLINE EXTENSION
PROJECT LOCATION	BLUE ROCK, OHIO 43720
PLANS APPROVED BY:	MJE
PLANS PREPARED BY:	GJW
DATE	06/05/2025
REVISED	
SHEET SIZE	11" x 17"
SHEET NAME	PLAN SHEET (4)
SHEET NUMBER	10 23

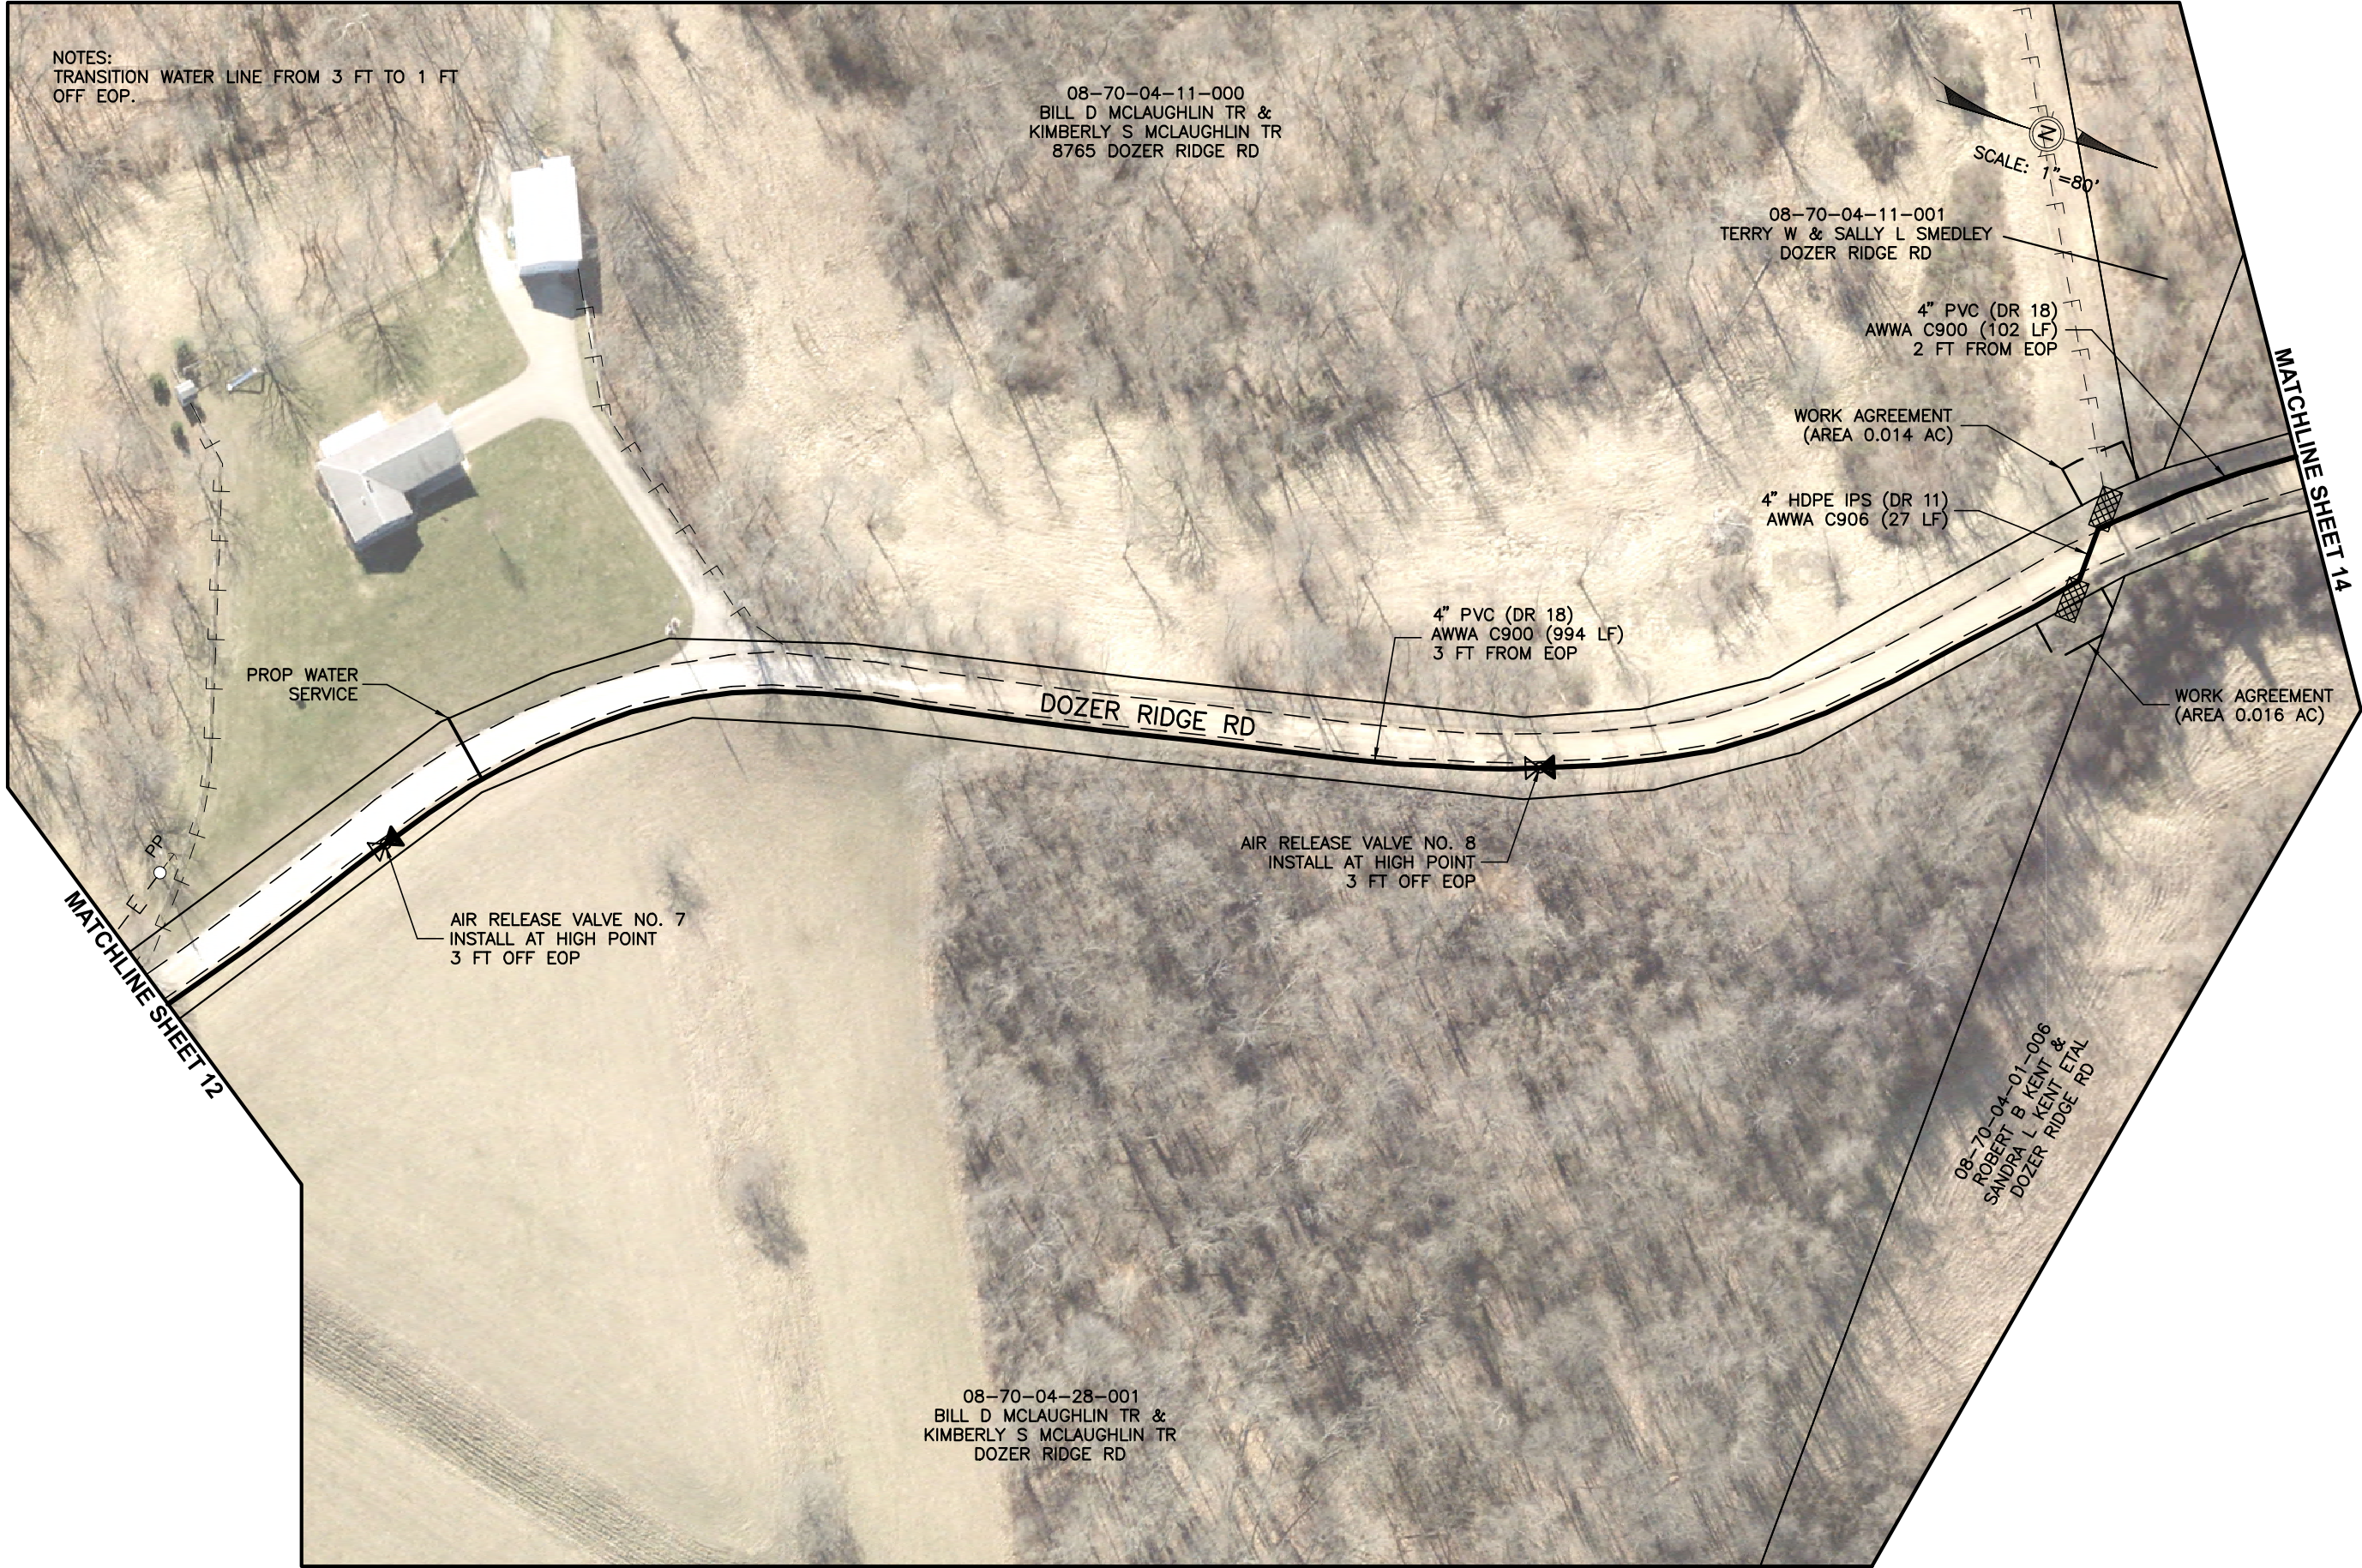

PREPARED BY: Muskingum County ENGINEER'S OFFICE	
Mark J. Eicher, P.E., P.S. 109 Graham Street Zanesville, Ohio 43701 740-454-0155	
PROJECT NAME: DOZER RIDGE ROAD WATERLINE EXTENSION	PROJECT LOCATION: BLUE ROCK, OHIO 43720
PLANS APPROVED BY: MJE	
PLANS PREPARED BY: GJW	
DATE: 06/05/2025	
REVISED:	
SHEET SIZE: 11" x 17"	
SHEET NAME: PLAN SHEET (7)	
SHEET NUMBER: 13 23	

MATCHLINE SHEET 16

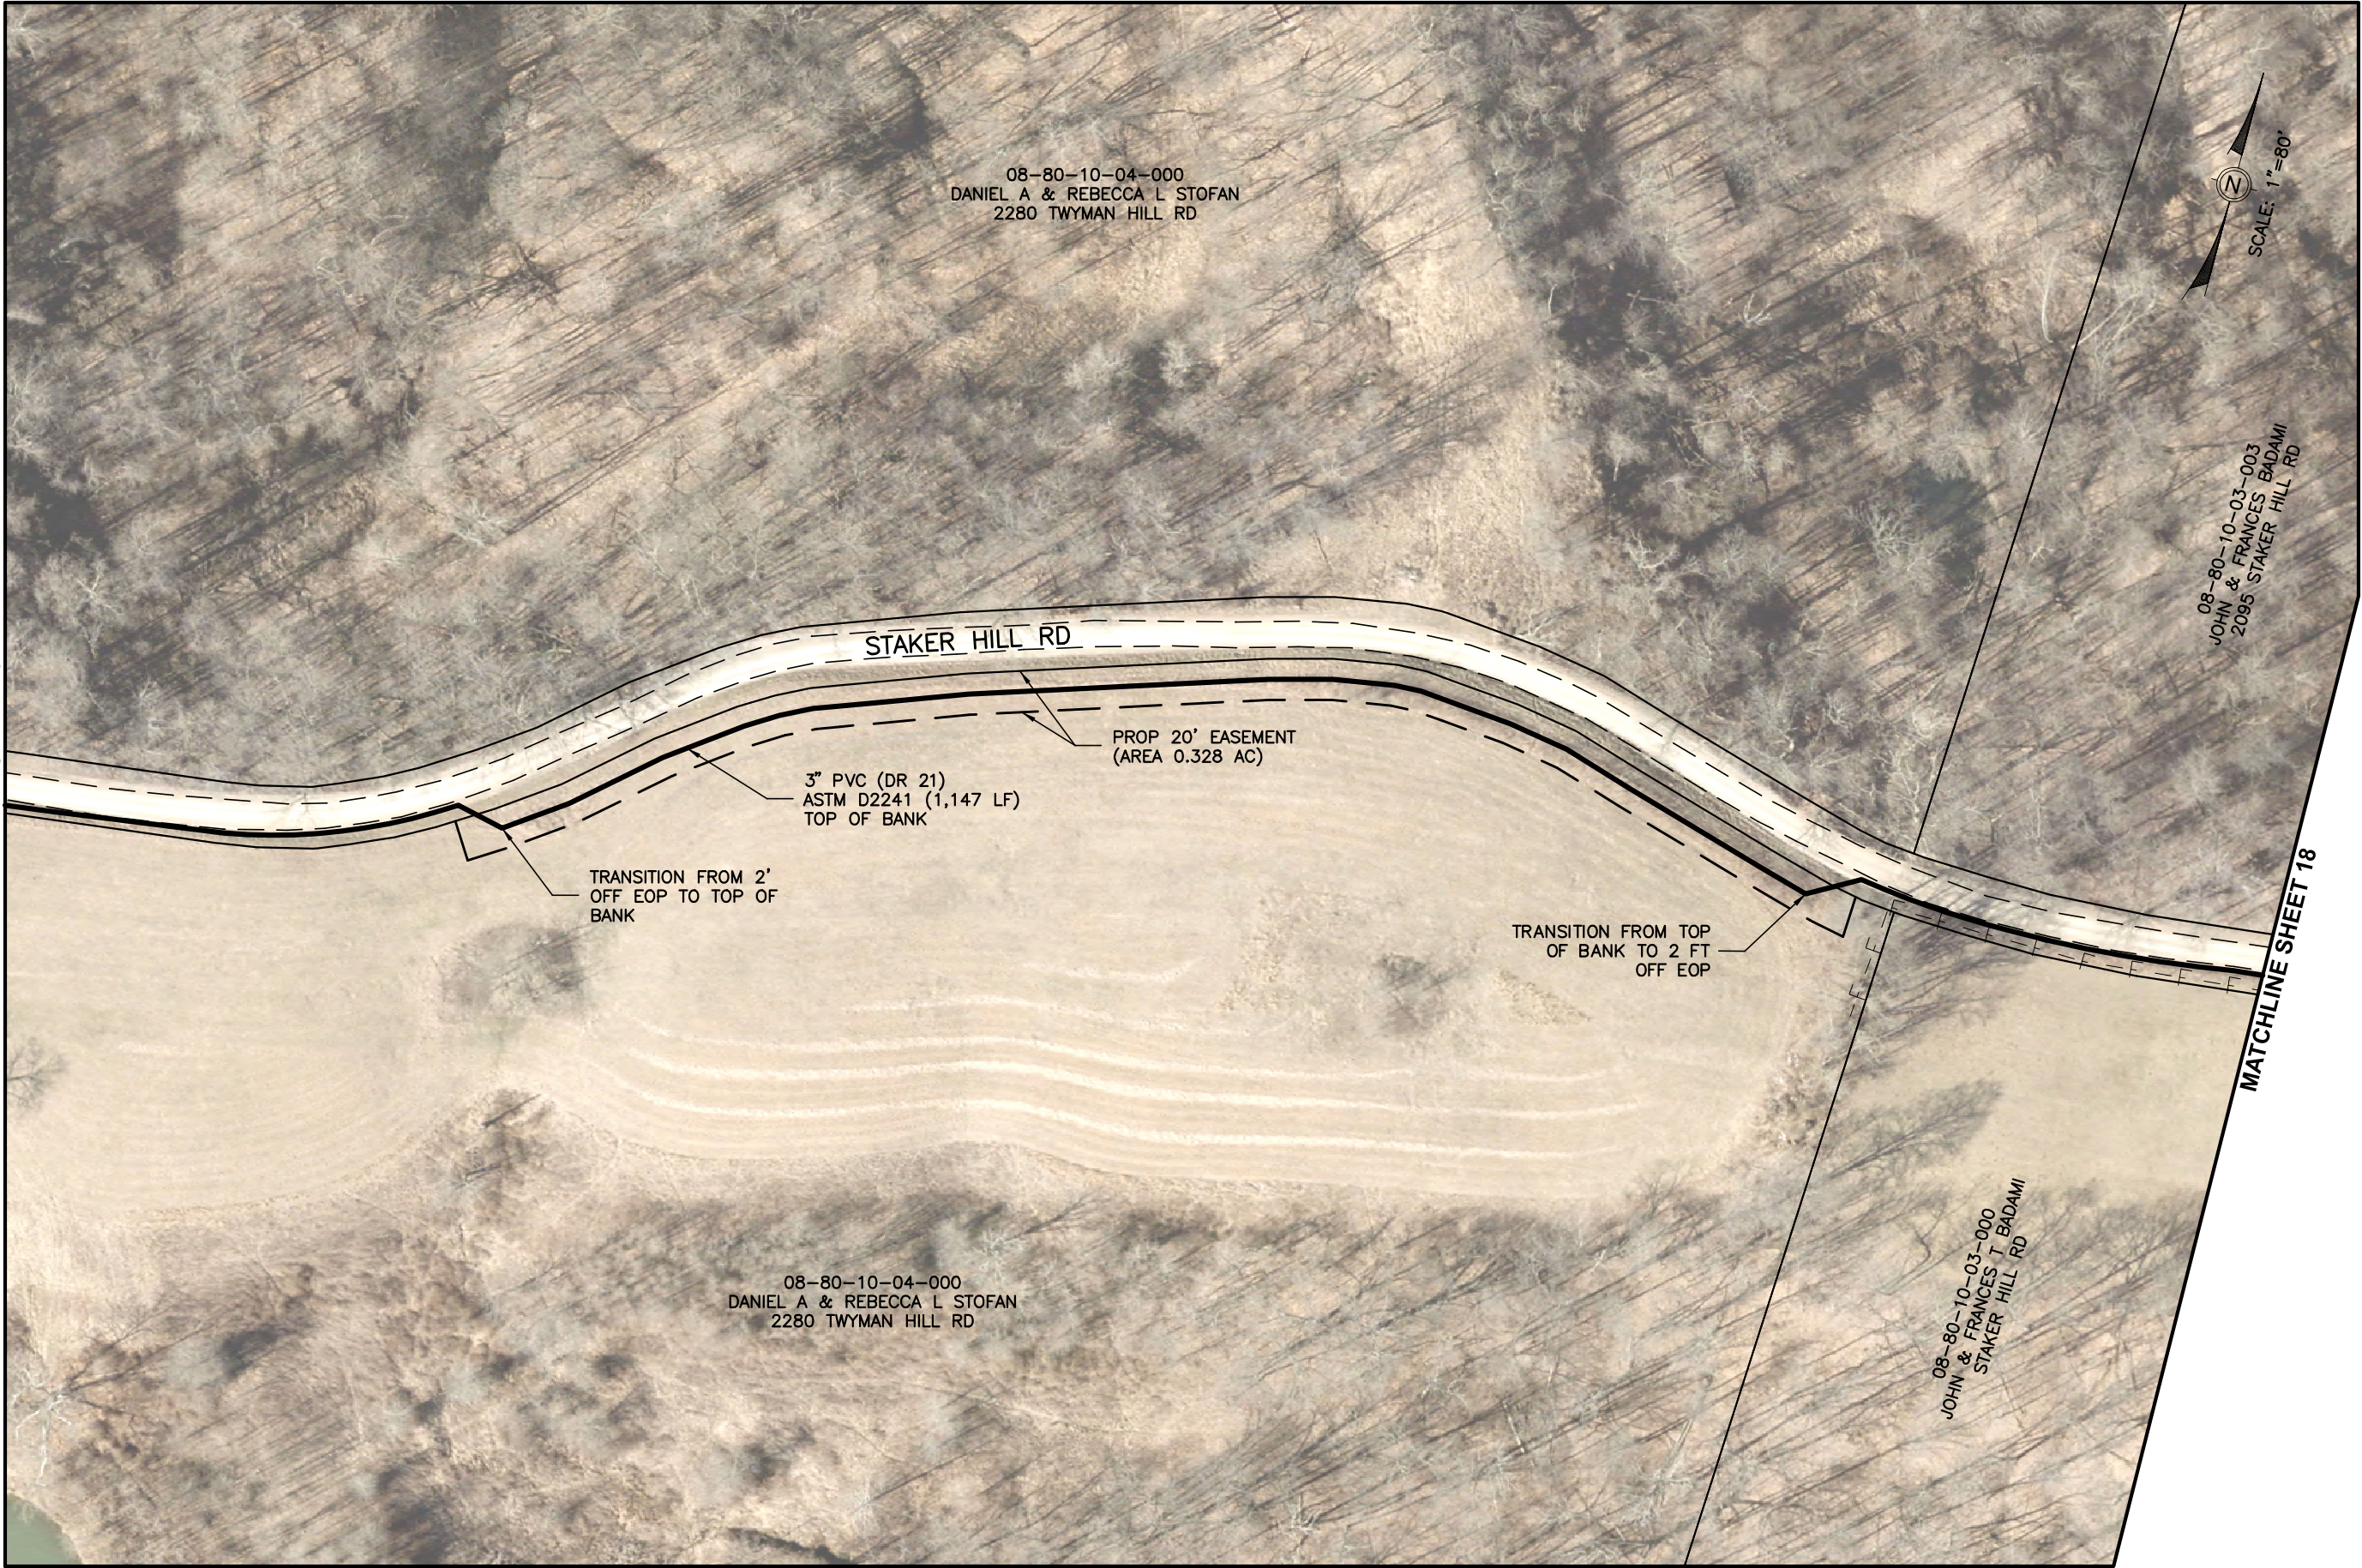

PREPARED BY: Muskingum County ENGINEER'S OFFICE		Mark J. Eicher, P.E., P.S. 109 Graham Street Zanesville, Ohio 43701 740-454-0155	
PROJECT NAME: DOZER RIDGE ROAD WATERLINE EXTENSION		PROJECT LOCATION: BLUE ROCK, OHIO 43720	
PLANS APPROVED BY: MJE		PLANS PREPARED BY: GJW	
DATE: 06/05/2025		REVISED:	
SHEET SIZE: 11" x 17"		SHEET NAME: PLAN SHEET (11)	
SHEET NUMBER: 17 23			



MATCHLINE SHEET 10

Mark J. Eicher, P.E., P.S. 109 Graham Street Zanesville, Ohio 43701 ENGINEER'S OFFICE 740-454-0155	
PREPARED BY: Muskingum County	
PROJECT NAME: DOZER RIDGE ROAD WATERLINE EXTENSION	PROJECT LOCATION: BLUE ROCK, OHIO 43720
PLANS APPROVED BY: MJE	
PLANS PREPARED BY: GJW	
DATE: 06/05/2025	
REVISED:	
SHEET SIZE: 11" x 17"	
SHEET NAME: PLAN SHEET (13)	
SHEET NUMBER: 19 23	