MUS-146-17.25
COUNTY ROAD 604
PART 1

FED. RD. DIVISION	STATE	PROJECT	SHEET NO.	TOTAL SHEETS
2	OHIO			10 / 56

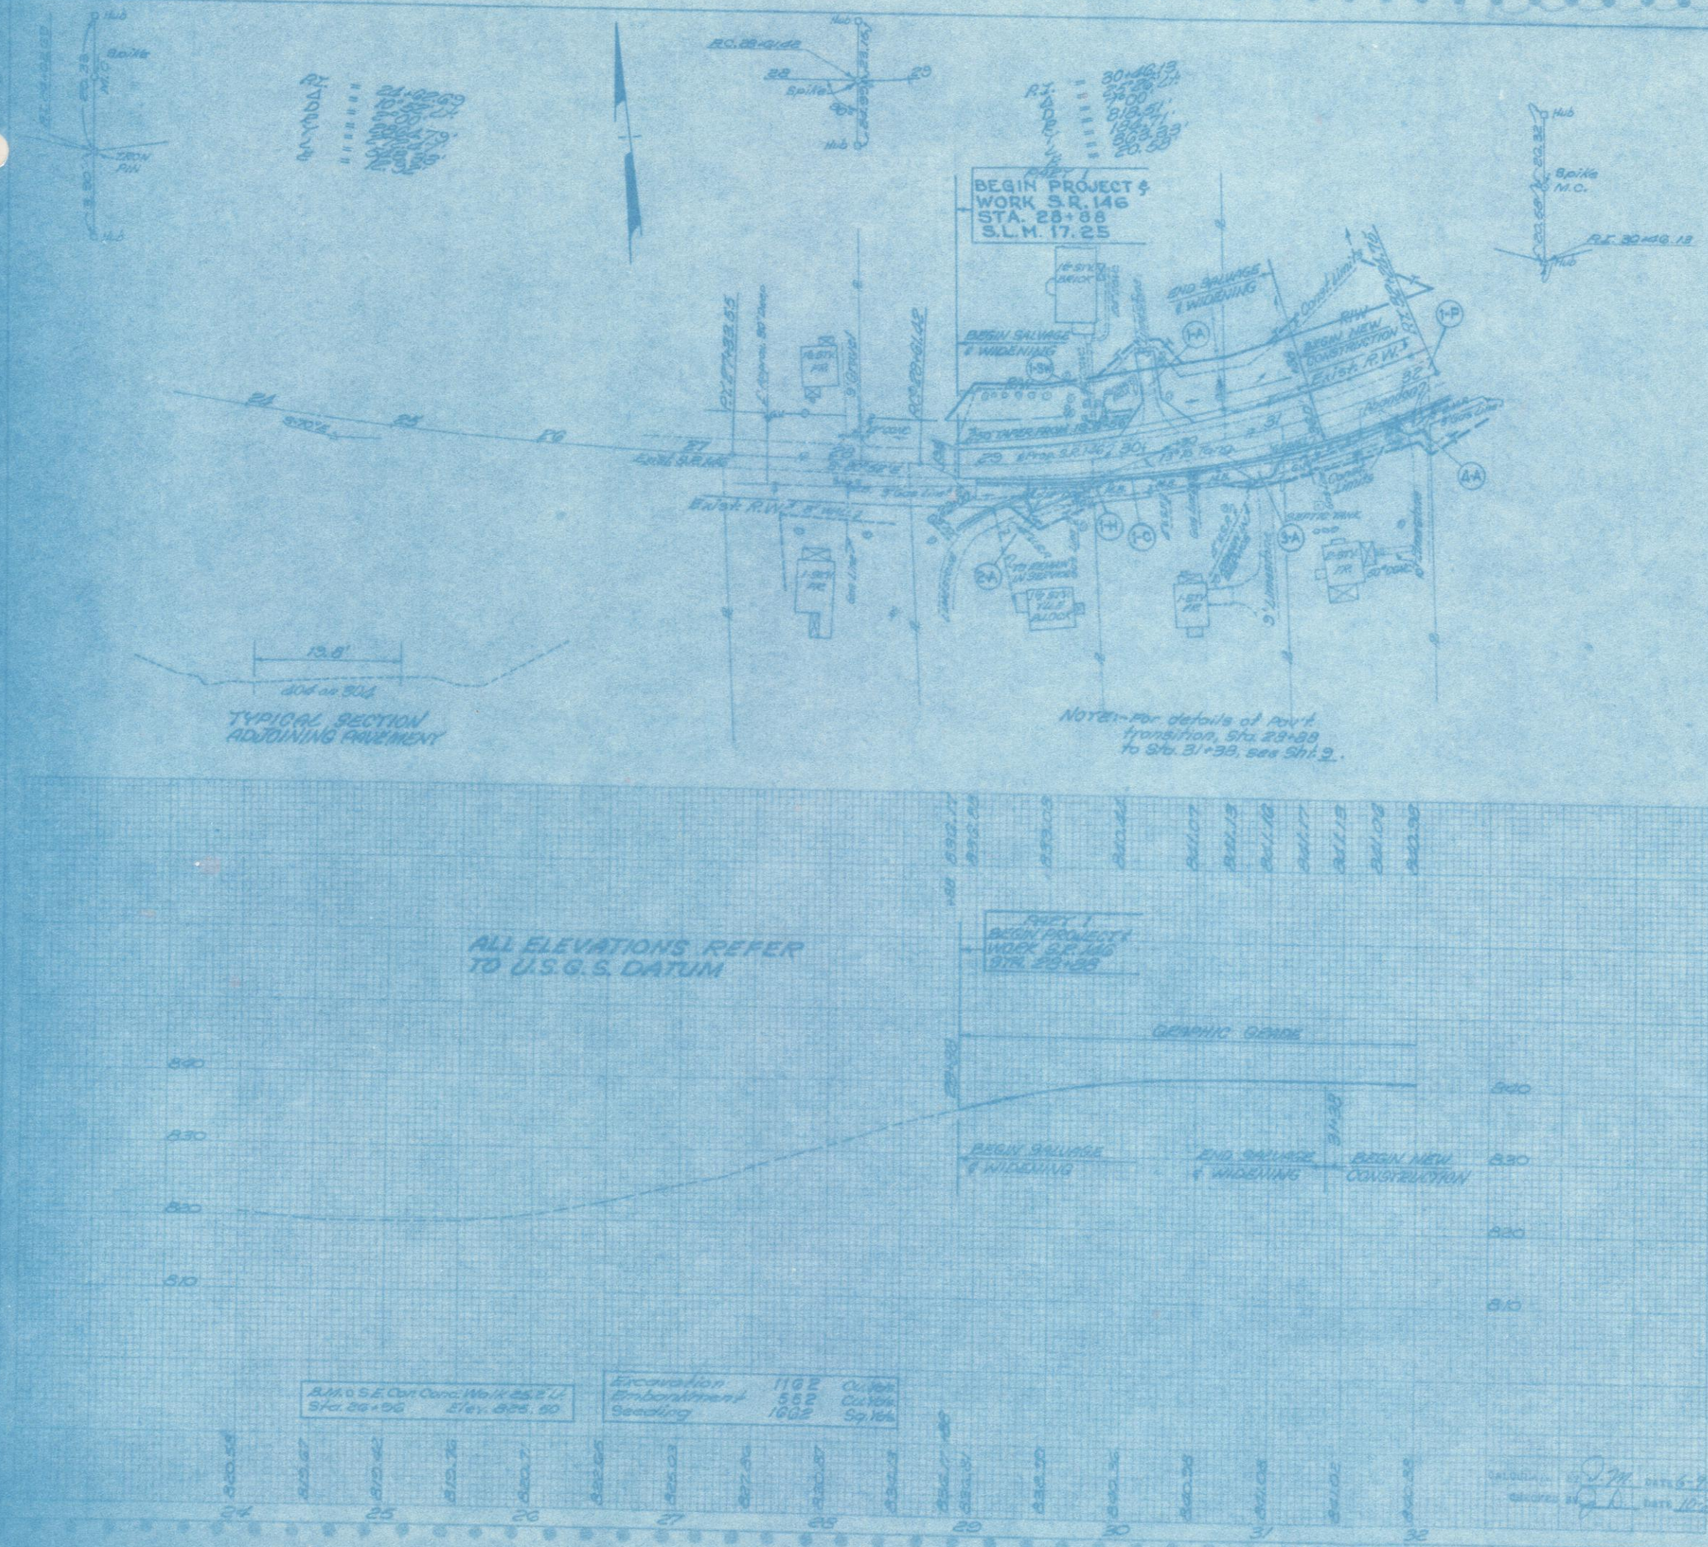

ESTIMATED QUANTITIES

REF. NO.	STATION TO STATION	SIDE	404 Asph. Conc. Cu.Yds.	402 Asph. Conc. Cu.Yds.	301 Bit. Aggr. Base Cu.Yds.	310 Bituminous Aggr. (Ave. Depth)	304 Aggr. Base Cu.Yds.	409 Bit. Prime Coat Gal.'s.	405 Seal Coat Bit. Mat. Gal.'s.	405 Seal Coat Cover Aggr. Cu.Yds.	617 Aggr. Dense Cu.Yds.	407 Tack Coat Gal.'s.	605 Curb & Gutter Type 2 Lin. Ft.	203 Subgrade Comp. Sq.Yds.	203 Sub. Removed Sq. Ft.	202 Pipe Culvert Removed 36" Lin. Ft.	SEE SHEET NO.
1-P	28+88 to 32+00	Both	23.9	31.6	80.5	72.6	24.1	58	48	7.2	28	56	308		87	51	14
1-C	29+00 to 32+00	Rt.															14
1-SK	29+82	Lt.															14
1-A	30+29 Res. Drive	Lt.	6.5				17.2	47									14
2-A	30+50 Res. Drive	Rt.	6.7				17.7	29									15
3-A	30+50 Res. Drive	Rt.	2.0				5.8	14									
4-A	31+55.5 Res. Drive	Rt.	1.9				5.0	12									
H-1	29+33.5 to 29+64	Rt.															

24-00-32-00 3.R. 1.1