MUS-146-17.25
COUNTY ROAD 604
PART 1

PROJ. NO. DIVISION	STATE	PROJECT	TOTAL SHEETS
2	OHIO		

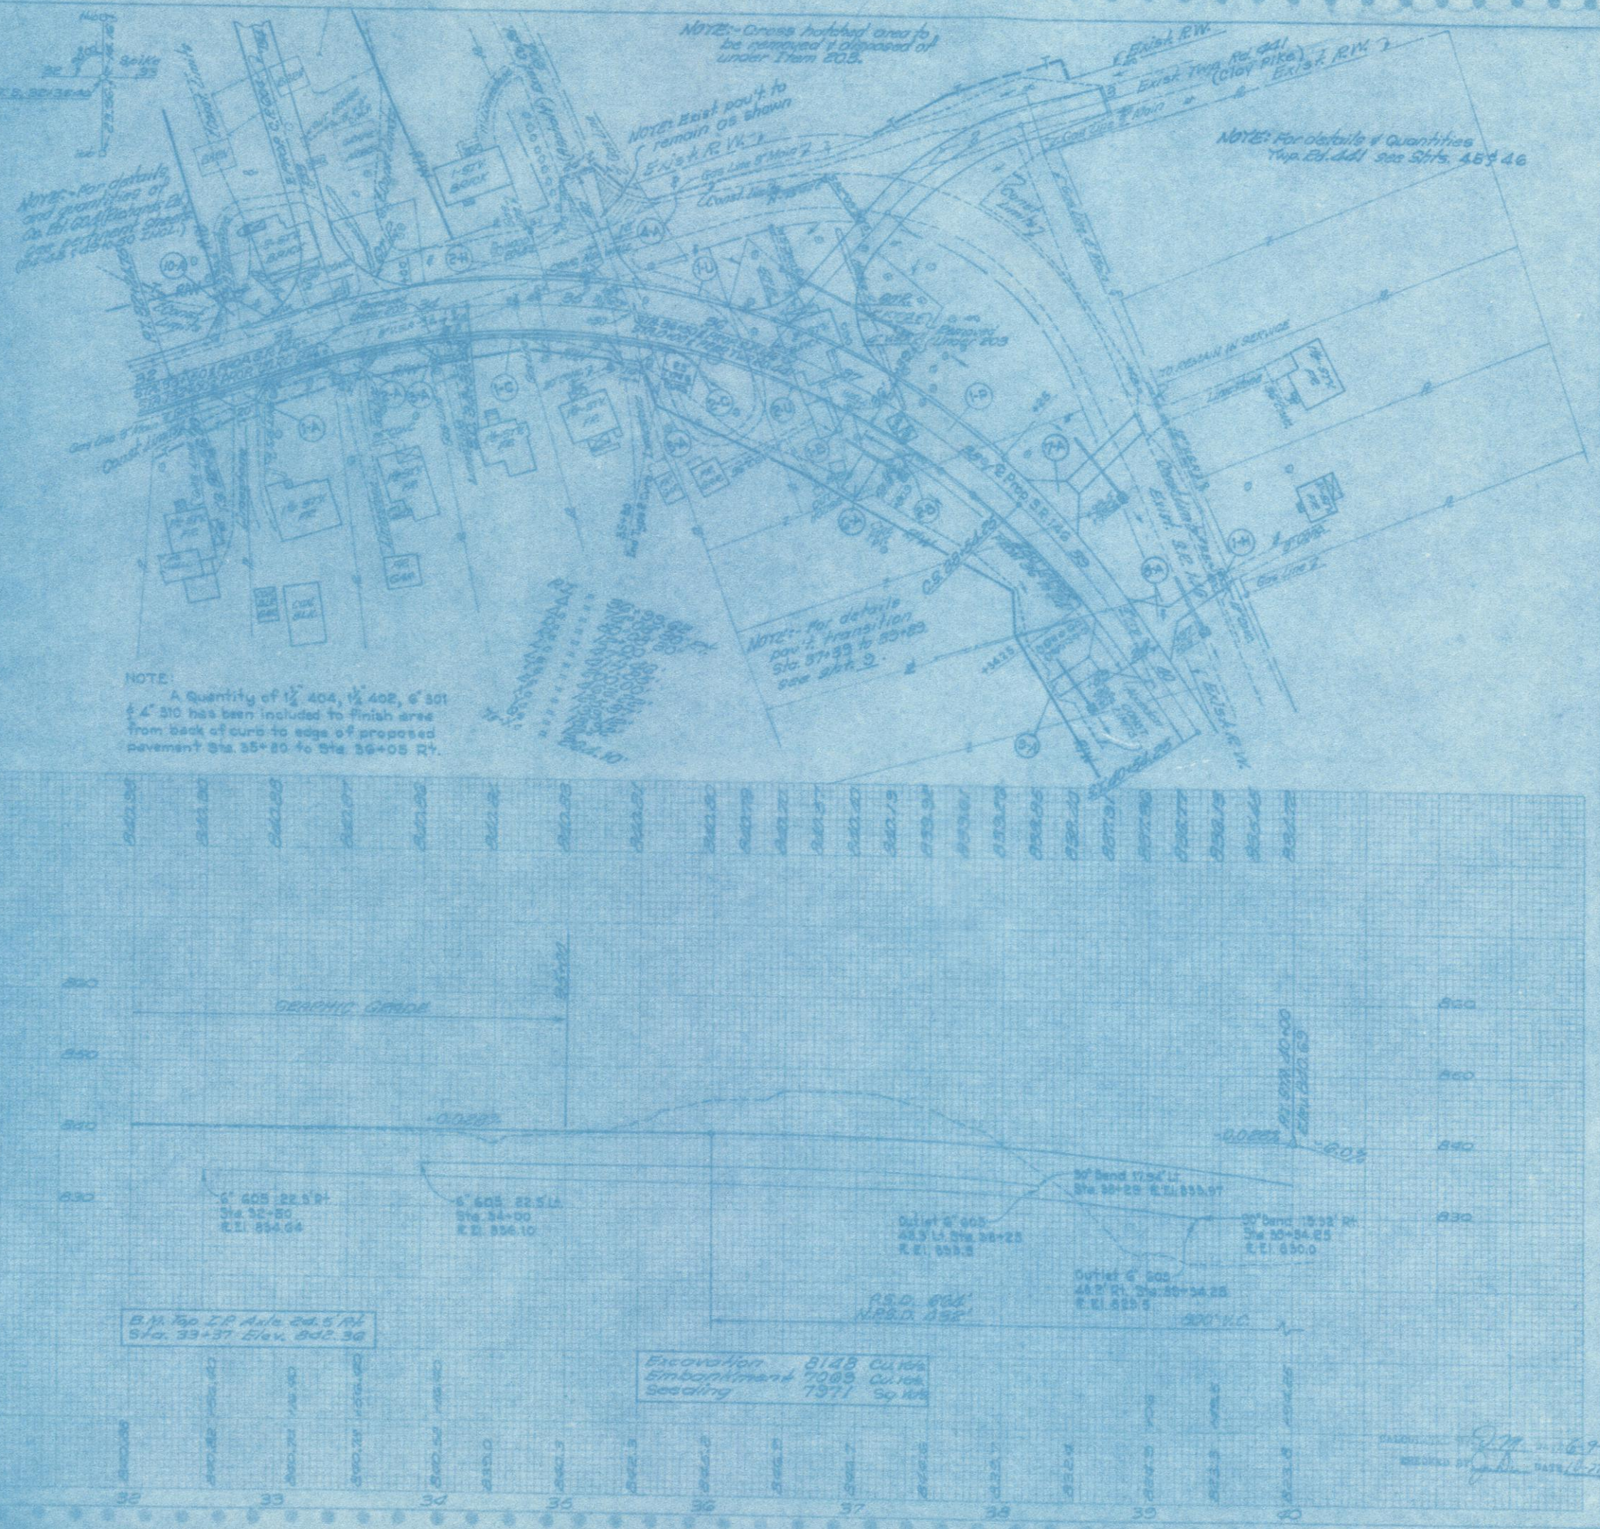

ESTIMATED QUANTITIES

REF. NO.	STATION TO STATION	SIDE	404 Asph. Conc. Cu.Yds.	402 Asph. Bit.Aggr. Conc. Cu.Yds.	301 Bit.Aggr. Base Cu.Yds.	310 Subbase Cu.Yds.	304 Aggr. Base Cu.Yds.	408 Bit.Prime Coat Gal.Bit.	409 Seal Coat Bit. Mat.Gal.Bit.	409 Seal Coat Cover Aggr. Cu.Yds.	605(1) Adjust Adjust Lin.Ft.
1-P	32+00 to 40+00	Lt. & Rt.	105.3	165.3	5160	3737	642.3	127	9.5	2.5	2.0
1-O	32+00 to 35+50	Rt.									
2-O	35+50 to 36+05	Rt.									
1-U	34+00 to 38+25	Lt.									
2-U	32+50 to 38+34.25	Rt.									
1-H	39+71.6 to 39+84	Lt.									
2-H	39+84	Rt.									
1-A	32+46	Res. Drive					6.5	18			
2-A	33+46	Res. Drive					5.9	15			
3-A	34+17	Res. Drive					6.0	16			
4-A	35+50	Res. Drive					11.6	32			
5-A	35+55	Res. Drive					5.4	15			
6-A	37+50	Fld. Drive					7.0	22			
7-A	38+70	Res. Drive					13.9	53			
8-A	39+17	Res. Drive					13.7	50			
9-A	39+40	Res. Drive					20.0	75			
1-B	31+18	Rt.					30	26			
2-B	31+63	Rt.									

REF. NO.	STATION TO STATION	SIDE	603 Curb & Gutter Type 2 Lin.Ft.	603 Curb Type 6 Lin.Ft.	203 Subgrade Comp. Sq.Yds.	603 Conduit Type 1 Lin.Ft. 12"	603 Conduit Type 1 Lin.Ft. 15"	601 Concrete Pavt. Type "B" Inlet Cu.Yds.	605 Concrete & Steel Pipe Type "B" Inlet Lin.Ft.	Seven Signs Erected Each	SPECIAL Drilled Hole Each	202 Remove Pipe Lin.Ft.	202 Remove Pipe Lin.Ft.	SEE SHEET NO.
1-P	32+00 to 40+00	Lt. & Rt.	372	25	3124.2				400 280	1		14	Lump	
1-O	32+00 to 35+50	Rt.												
2-O	35+50 to 36+05	Rt.												
1-U	34+00 to 38+25	Lt.												
2-U	32+50 to 38+34.25	Rt.												
1-H	39+71.6 to 39+84	Lt.												
2-H	39+84	Rt.												
1-A	32+46	Res. Drive				44	3				1			
2-A	33+46	Res. Drive					3							
3-A	34+17	Res. Drive					3							
4-A	35+50	Res. Drive					3							
5-A	35+55	Res. Drive					3							
6-A	37+50	Fld. Drive					3							
7-A	38+70	Res. Drive					3							
8-A	39+17	Res. Drive					3							
9-A	39+40	Res. Drive					3							
1-B	31+18	Rt.				45								
2-B	31+63	Rt.				46								

Calculations by [illegible] 6-9-70
Reviewed by [illegible] 6-22-70