FED. RD. DIVISION	STATE	PROJECT	TYPE FUNDS
2	OHIO		

MUS-146-3.47

12/118

9/16/71
9/27/71

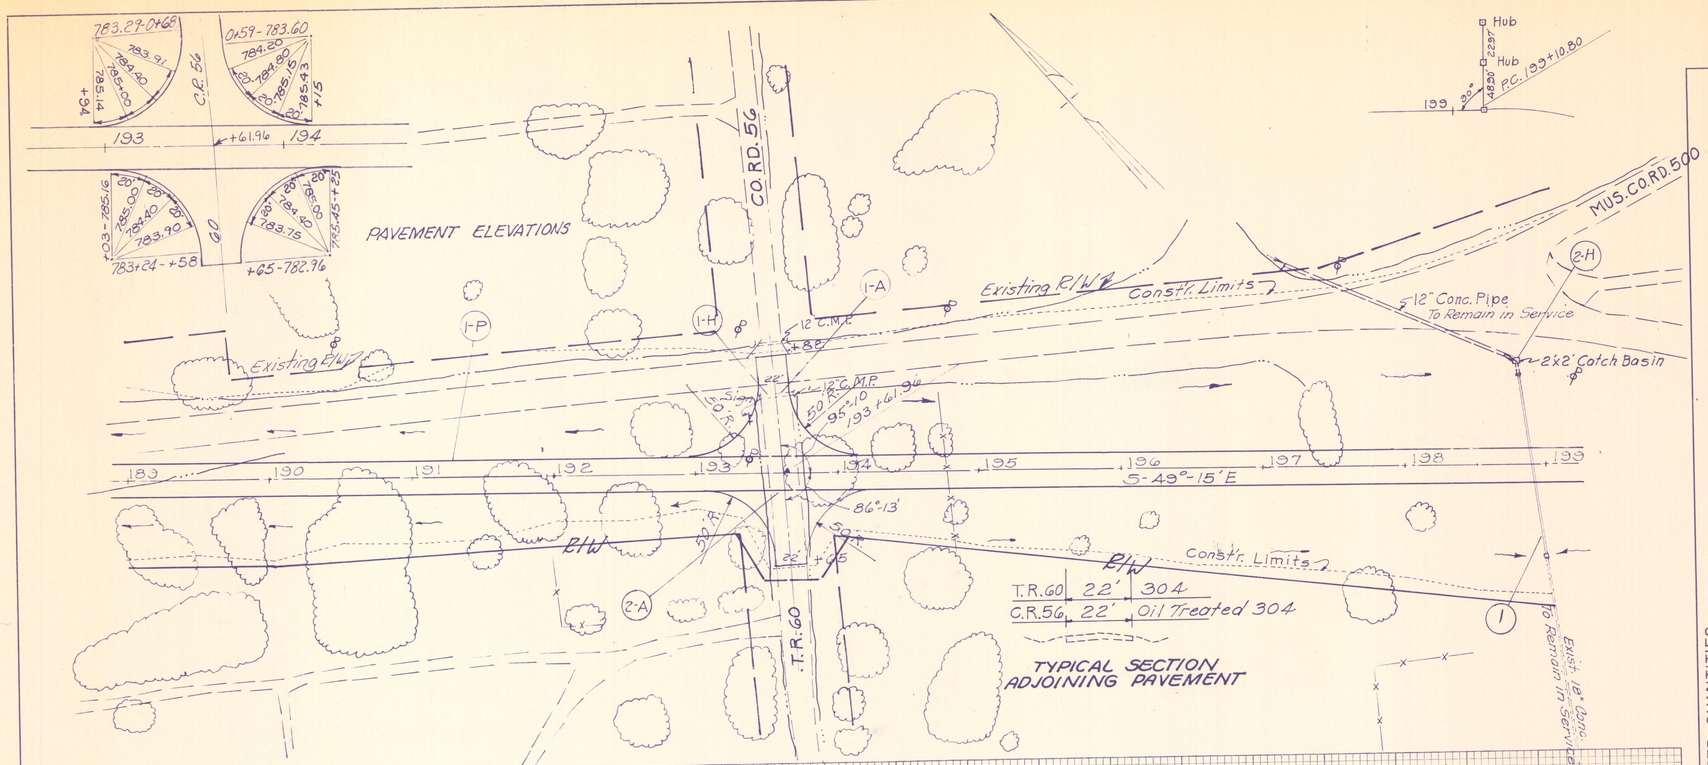

ESTIMATED QUANTITIES

REF. NO.	STATION TO STATION	SIDE	203 Subgrade Comp. Sq. Yds.	402 Asph. Conc. Cu. Yds.	402 Asph. Conc. Cu. Yds.	301 Bit. Aggr. Cu. Yds.	202 Catch Basin Removed Each	202 Pipe Removed 18" Under Lin. Ft.	602 Concrete Masonry Cu. Yds.	604 Catch Basin Each	603 Conduit 18" Cu. Yds.	603 Conduit 12" Lin. Ft.	304 Aggr. Base Cu. Yds.	428 Bit. Prime Gals.	429 Tar Coat Aggr. Cu. Yds.	429 Tar Coat Bit. Mat. Gals.	SEE SHEET NO.
1-P	189+00 - 199+00	℄	2667	925	925	463.0						10	161.6	31.8	6.4	239	
1-A	C.R. 56	Lt.	292	8.1	8.1	41.0											12/12
2-A	T.R. 60	Rt.	250	6.9	6.9	36.1											
1	198+86.36	Rt. & Lt.							0.31	1	130						86
1-H	193+44.5 - 193+68.5	Lt.						24									
2-H	198+76	Lt.					1										
TOTALS			3209	107.5	107.5	539.1	1	24	0.31	1	130	10	161.6	31.8	6.4	239	

189+00 - 199+00