FED. RD. DIVISION	STATE	PROJECT	TYPE FUNDS
2	OHIO		

MUS-146-3.47

14/118

9/16/71
9/27/71

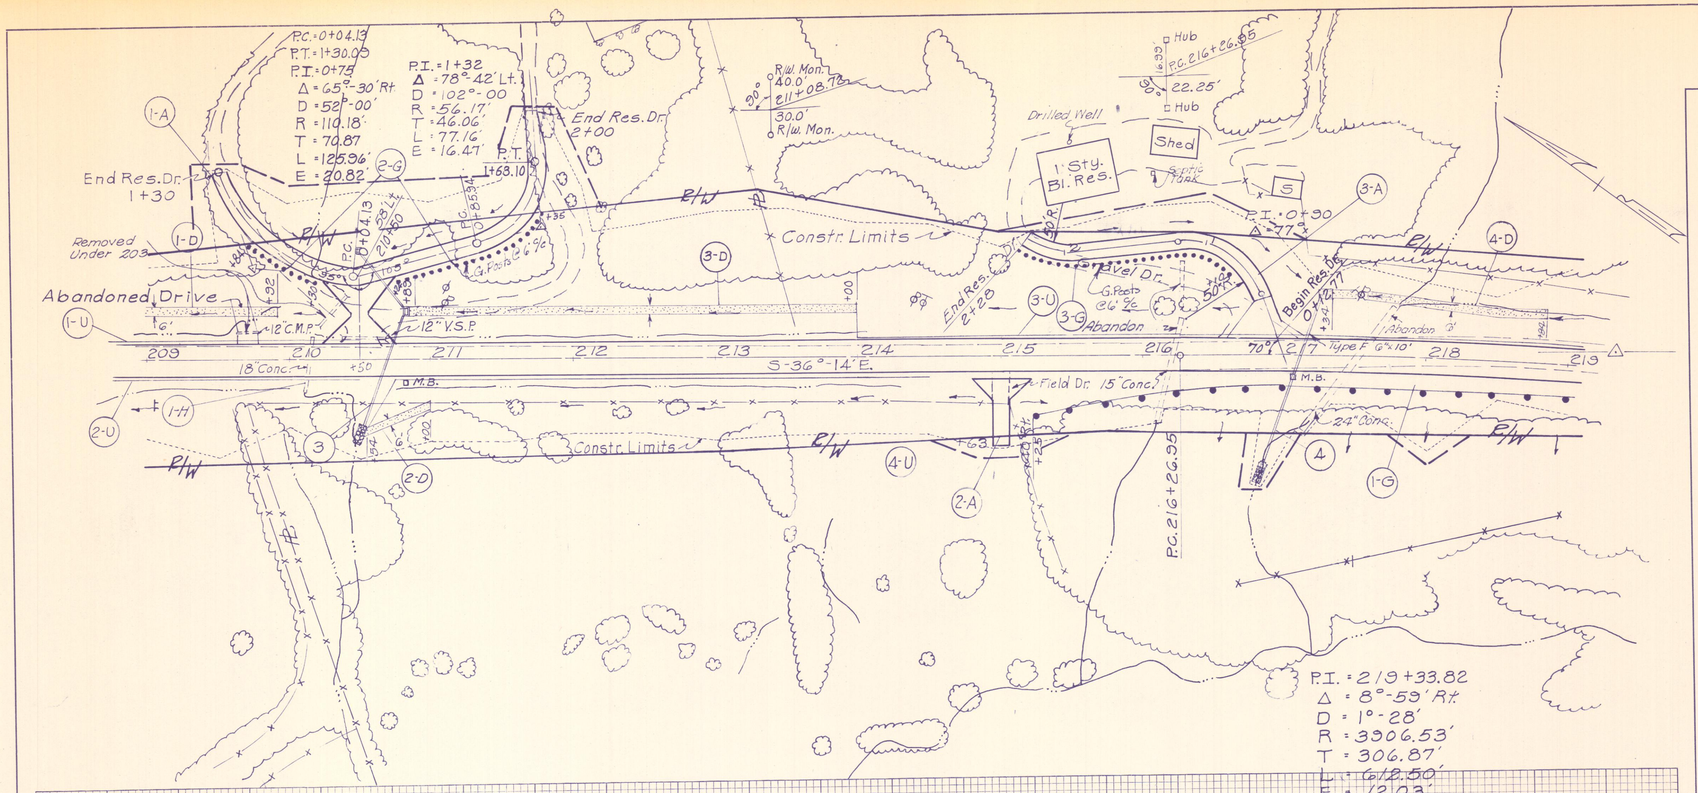

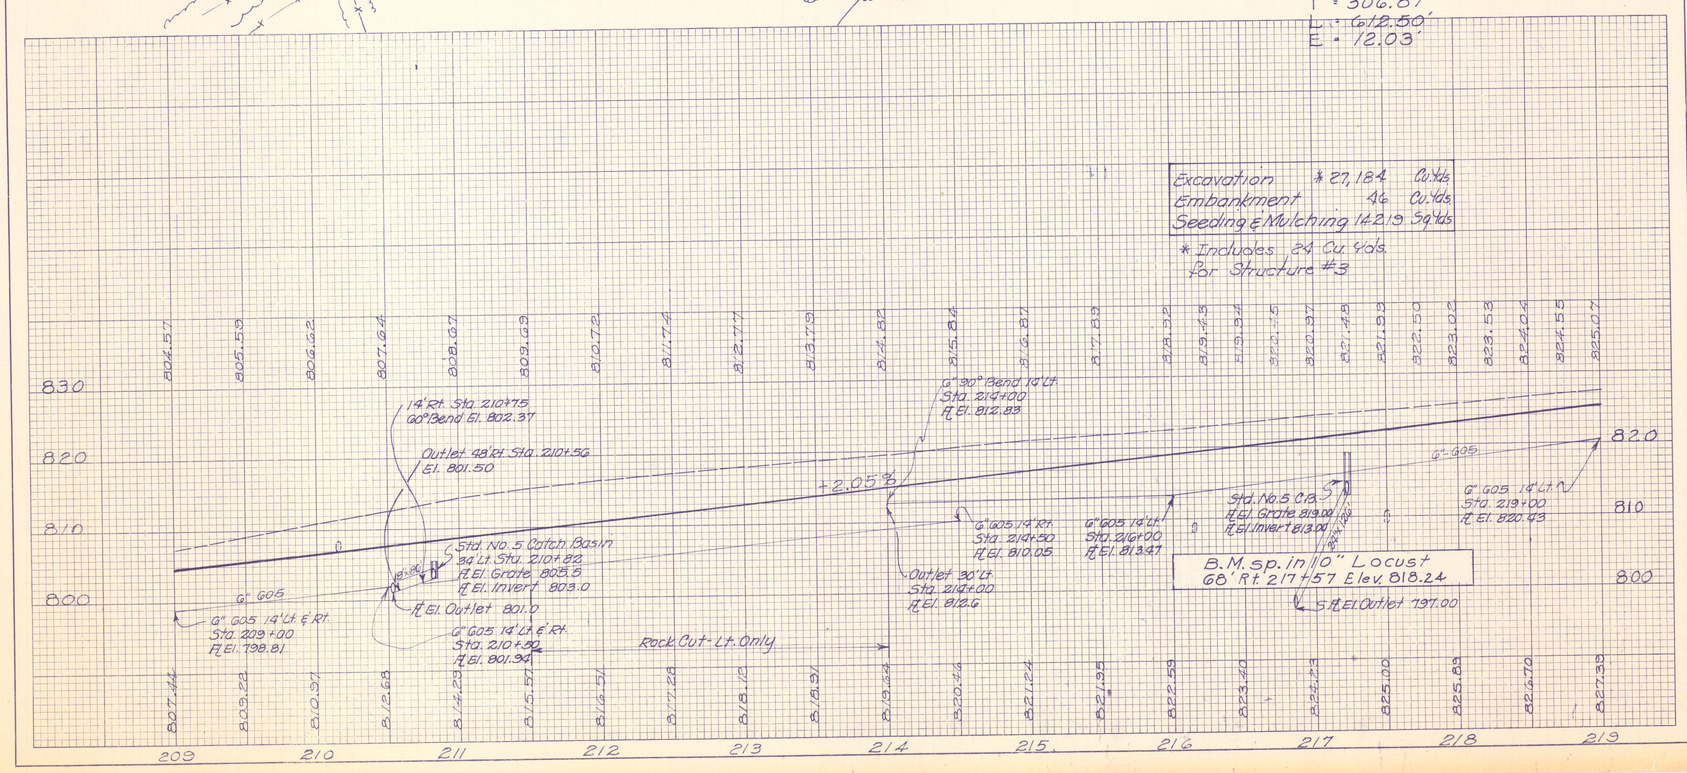

ESTIMATED QUANTITIES

| REF. NO. | STATION TO STATION | SIDE | 203 Subgrade Comp. Sq. Yds. | 401 Asph. Conc. Cu. Yds. | 403 Asph. Conc. Cu. Yds. | 301 Bit. Appr. Cu. Yds. | 606 Guardrail Type 5 Lin. Ft. | 606 Guardrail End Anch. Assm. Each | 601 Rock Channel Stone, Class C Cu. Yds. | 604 Catch Basin No. 5 Each | 623 Cond. Type 4 Bend 18" Each | 623 Cond. Type 4 Bend 24" Each | 623 Cond. Type 4 Bend 21" Each | 623 Cond. Type 4 Bend 12"