FED. RD. DIVISION	STATE	PROJECT	TYPE FUNDS
2	OHIO		

15
118

MUS-146-3.47

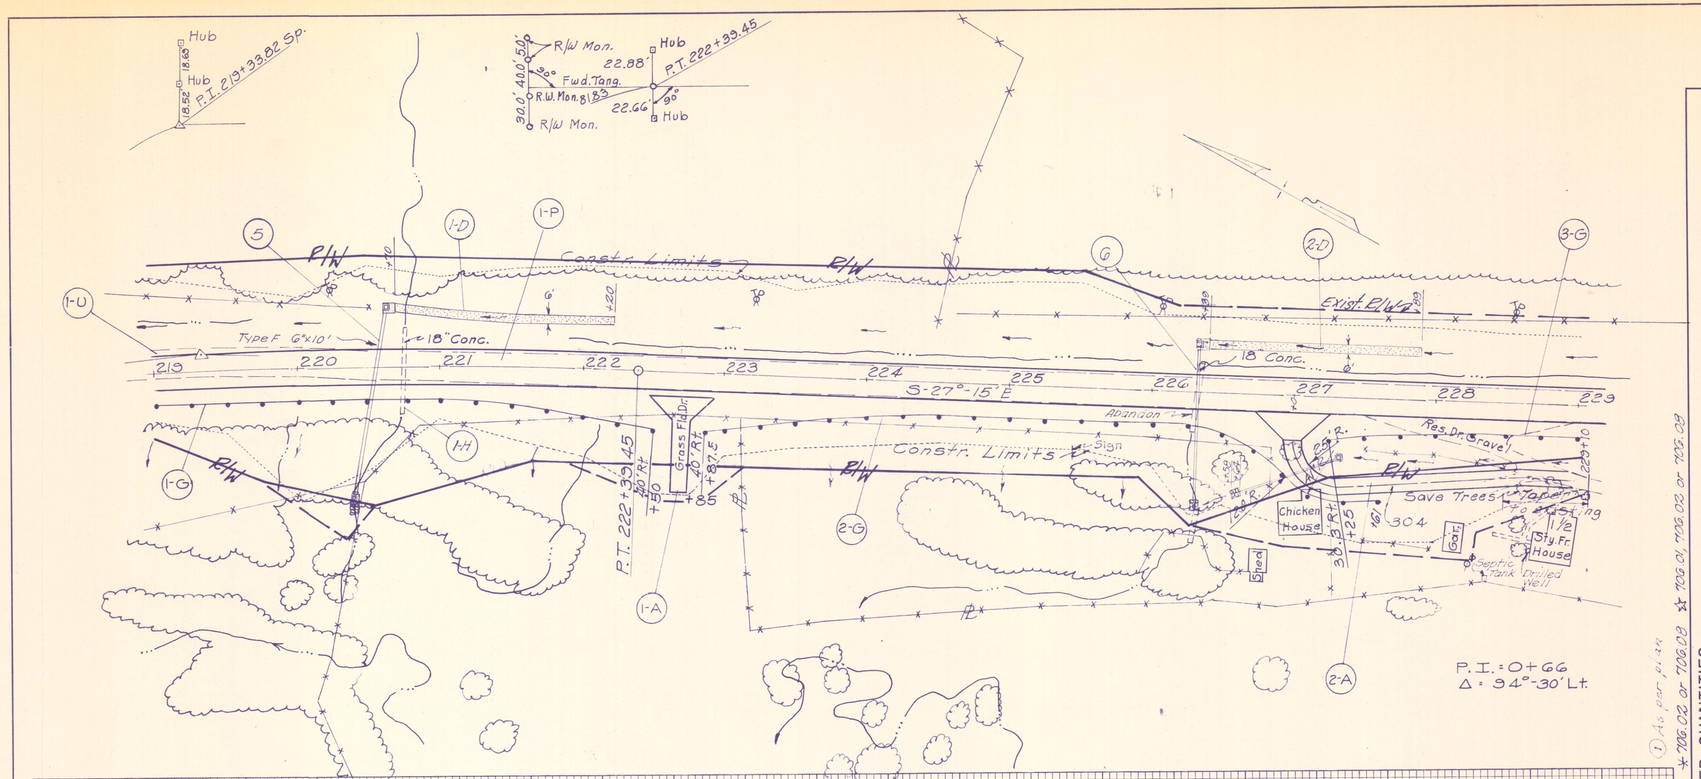

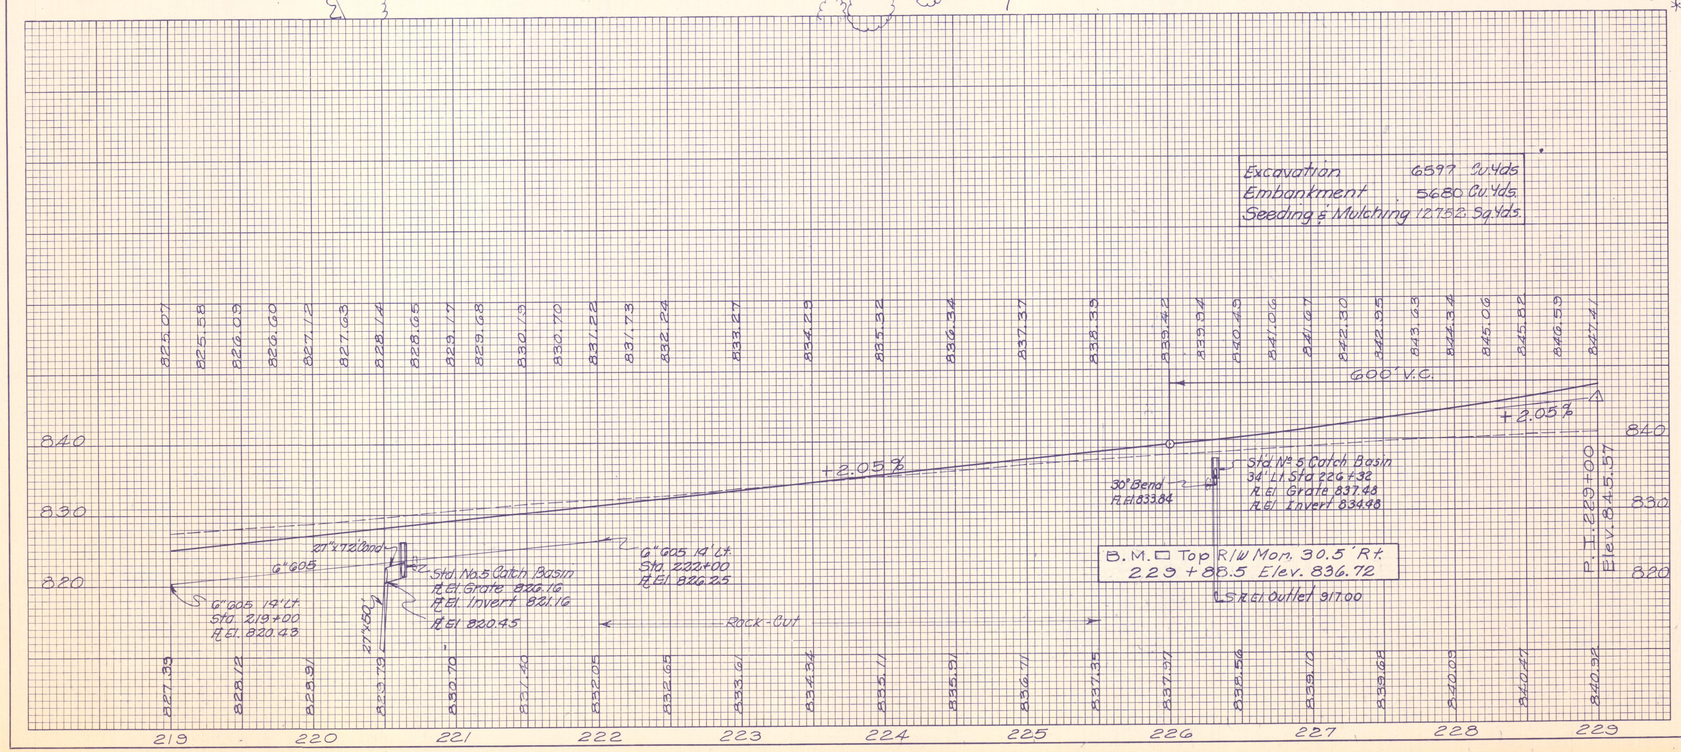

Excavation	6597 Cu.Yds
Embankment	5680 Cu.Yds.
Seeding & Mulching	12752 Sq.Yds.

ESTIMATED QUANTITIES

REF. NO.	STATION TO STATION	SIDE	228 Subgrade Comp. Sq.Yds.	304 Aggr. Base Cu.Yds.	402 Asph. Conc. Cu.Yds.	405 Asph. Conc. Cu.Yds.	407 Tack Coat Gals.	409 Bit. Aggr. Prime Cu.Yds.	409 Bit. Prime Gals.	409 Asphalt Cement Gals.	409 Asphalt Cement Cu.Yds.	409 Asphalt Cement Gals.	202 Pipe Culv. Remov. Over 15" Lin.Ft.	600 Seeding Sq.Yds.	SEE SHEET NO.
1-P	219+00 - 229+00	℄	800	92.5	92.5	4.0		162.0	3966	71	267		62	200	
1-A	222+70	Rt.													39
2-A	227+00	Rt.													40
1-G	219+00 - 222+50	Rt.						227.1	28						
2-G	222+87.5 - 227+61	Rt.						784							
3-G	227+25 - 229+00	Rt.													
5	220+56	Lt. & Rt.													90
G	220+32	Lt. & Rt.													91
1-D	220+70 to 222+20	Lt.												100	
2-D	226+99 to 227+89	Lt.												100	
1-H	220+73	Rt. & Lt.													
1-U	219+00 - 222+00	Lt.													
TOTALS			800	92.5	92.5	4.0	162.0	1038	3994	71	267		62	200	

REF. NO.	STATION TO STATION	SIDE	601 Rock Drag. Proct. Type B Cu.Yds.	602 Anchor Assem. Each	603 Gr. Pol. Type 5 Lin.Ft.	604 Catch Basin Each	605 Grate Conn. Lin.Ft.	606 Conduit Type F Lin.Ft.	607 Conduit Type A Lin.Ft.	608 Conduit Type B Lin.Ft.	609 Conduit Type C Lin.Ft.	611 Conduit Type E Lin.Ft.	611 Conduit Type E Lin.Ft.	611 Conduit Type E Lin.Ft.	SEE SHEET NO.
1-P	219+00 - 229+00	℄													
1-A	222+70	Rt.	3			1									
2-A	227+00	Rt.													
1-G	219+00 - 222+50	Rt.		1	325										
2-G	222+87.5 - 227+61	Rt.		2	487.5										
3-G	227+25 - 229+00	Rt.		1	150										
5	220+56	Lt. & Rt.	6			1		78							
G	220+32	Lt. & Rt.	4			1									
1-D	220+70 to 222+20	Lt.													
2-D	226+99 to 227+89	Lt.													
1-H	220+73	Rt. & Lt.													
1-U	219+00 - 222+00	Lt.													
TOTALS			13	4	962.5	2	1	72							

219+00-229+00