FED. RD. DIVISION	STATE	PROJECT	TYPE FUNDS
2	OHIO		

23
118

MUS-146-3.47

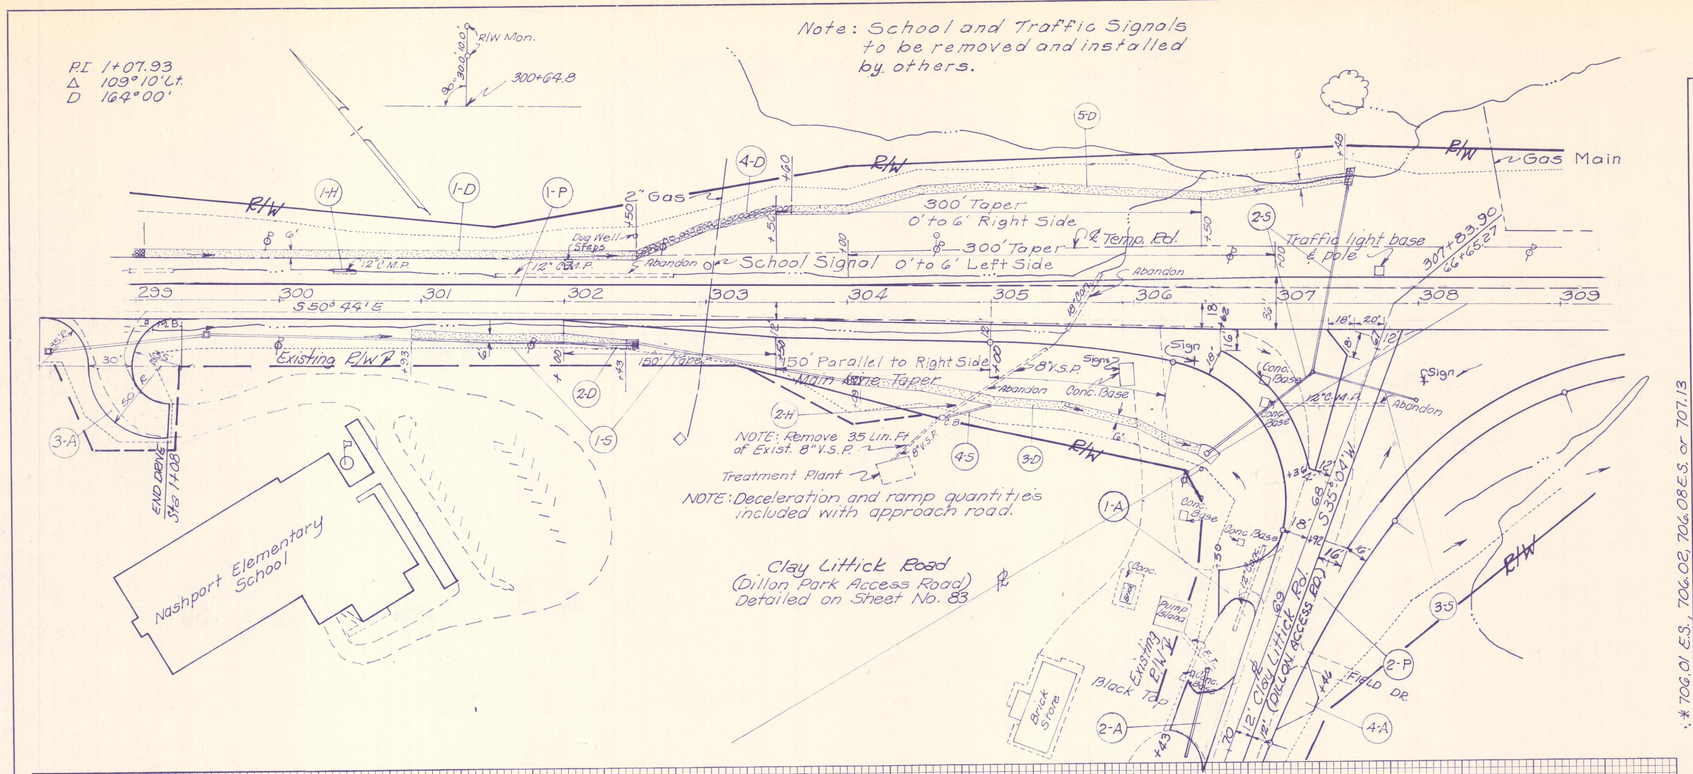

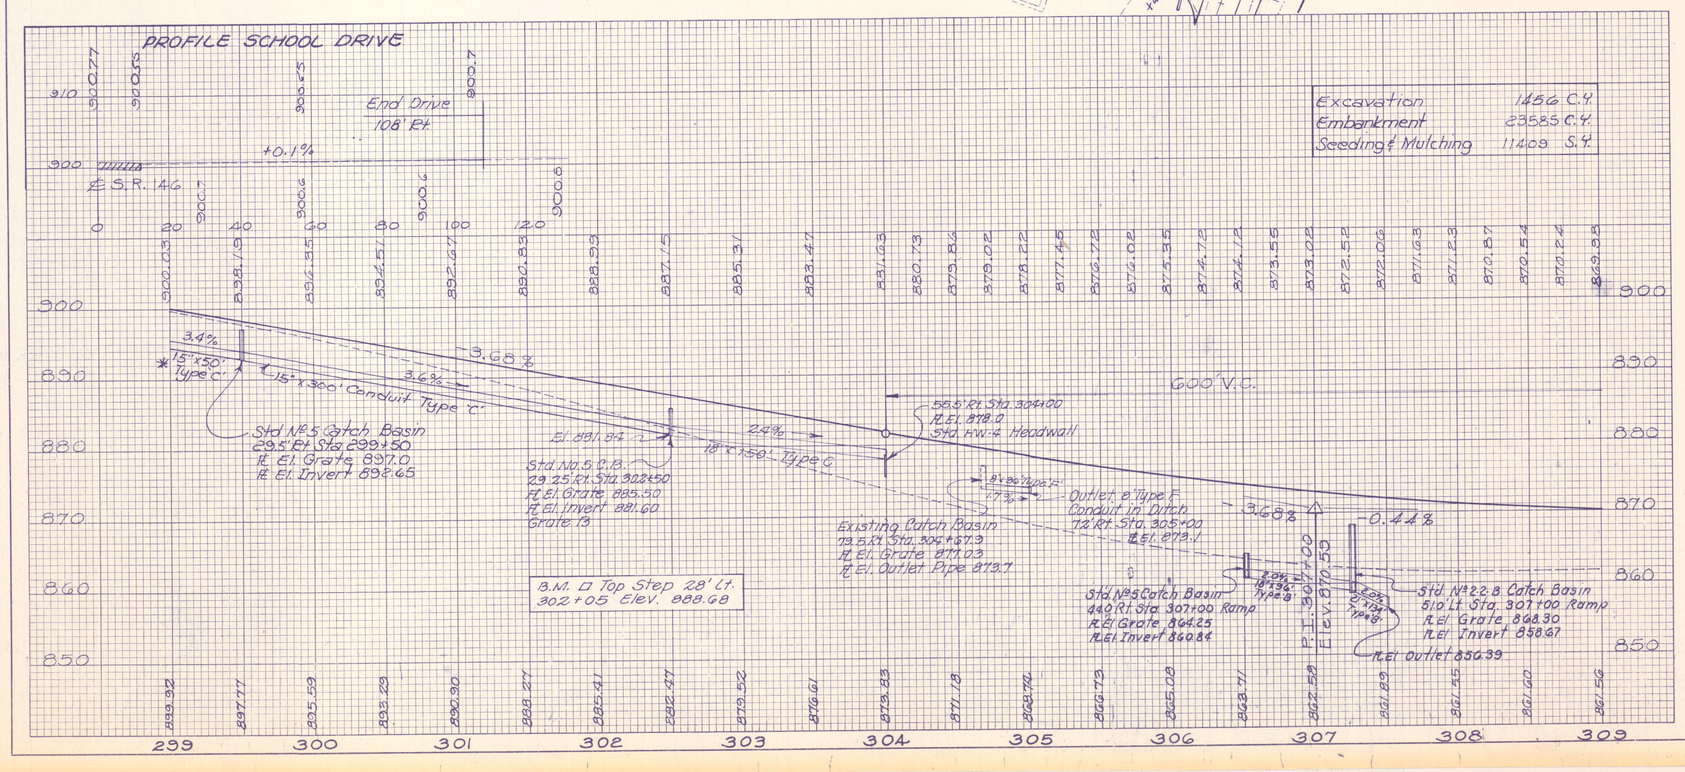

ESTIMATED QUANTITIES

REF. NO.	STATION TO STATION	SIDE	223 Subgrade Comp. Sq. Yds.	404 Asph. Conc. Cu. Yds.	402 Asph. Conc. Cu. Yds.	301 Bit. Aggr. Cu. Yds.	603 12" Conduit Type D Lin. Ft.	601 Conc. Channel Type B Cu. Yds.	602 Concrete Masonry Cu. Yds.	603 Conduit Type C 15" *	15"	18"	603 Conduit Type C Lin. Ft. 18"	21"	603 Conduit Type B Lin. Ft. 24"	30"	604 Catch Basin Type 8 #5	22.8	603 Conduit Type E 8" Lin. Ft.	608 Conc. Base Catch Basin	304 Aggr. Base Cu. Yds.	408 Bit. Prime Gals.	409 Seal Coat Asph. Cu. Yds.	409 Seal Coat Bit. Mat. Gals.	660 Sodding Sq. Yds.	SEE SHEET NO.
1-P	299+00 - 309+00	℄	3167	109.9	546.3																180.6	356	7.1	267		83
2-D	Dillon Access Rd	Rt.	4102	114.2	584.5																					
1-A	98+80	Rt.		6.9	6.9			64													44.4	80				85
2-A	99+85	Rt.		7.5	7.5																47.8	86				85
3-A	298+82	Rt.		12.4	12.4																81.3	143				95
4-A	299+50	Lt.	358																		11.9					
1-S	299+00 - 302+00	Rt.								50	300	150	96				2									23
2-S	307+00 - 307+50	Lt. & Rt.					5		0.37					96	1.34	75	1		1							104
3-S	304+67.9 Dillon Rd.	Rt.															1									85
4-S	304+67.9 - 305+00	Rt.																	36							23
								51																		
1-D	299+00 - 302+50	Lt.																						233		
2-D	300+39 - 302+43	Rt.																						100		
3-D	304+09 - 305+99 (Ramp)	Rt.																						163		
4-D	302+50 - 303+40	Lt.																						262		
5-D	303+60 - 307+48	Lt.																								
1-H	300+98.2 - 300+54.6	Lt.																		16						
2-H	303+69																			35						
TOTALS			7633	255.6	250.9	1130.8	5	51	0.37	50	300	150	96	96	1.34	75	3	3	36	51	376.0	665	7.1	759		

.* 706.01 E.S., 706.02, 706.08 E.S. or 707.13

299+00-309+00