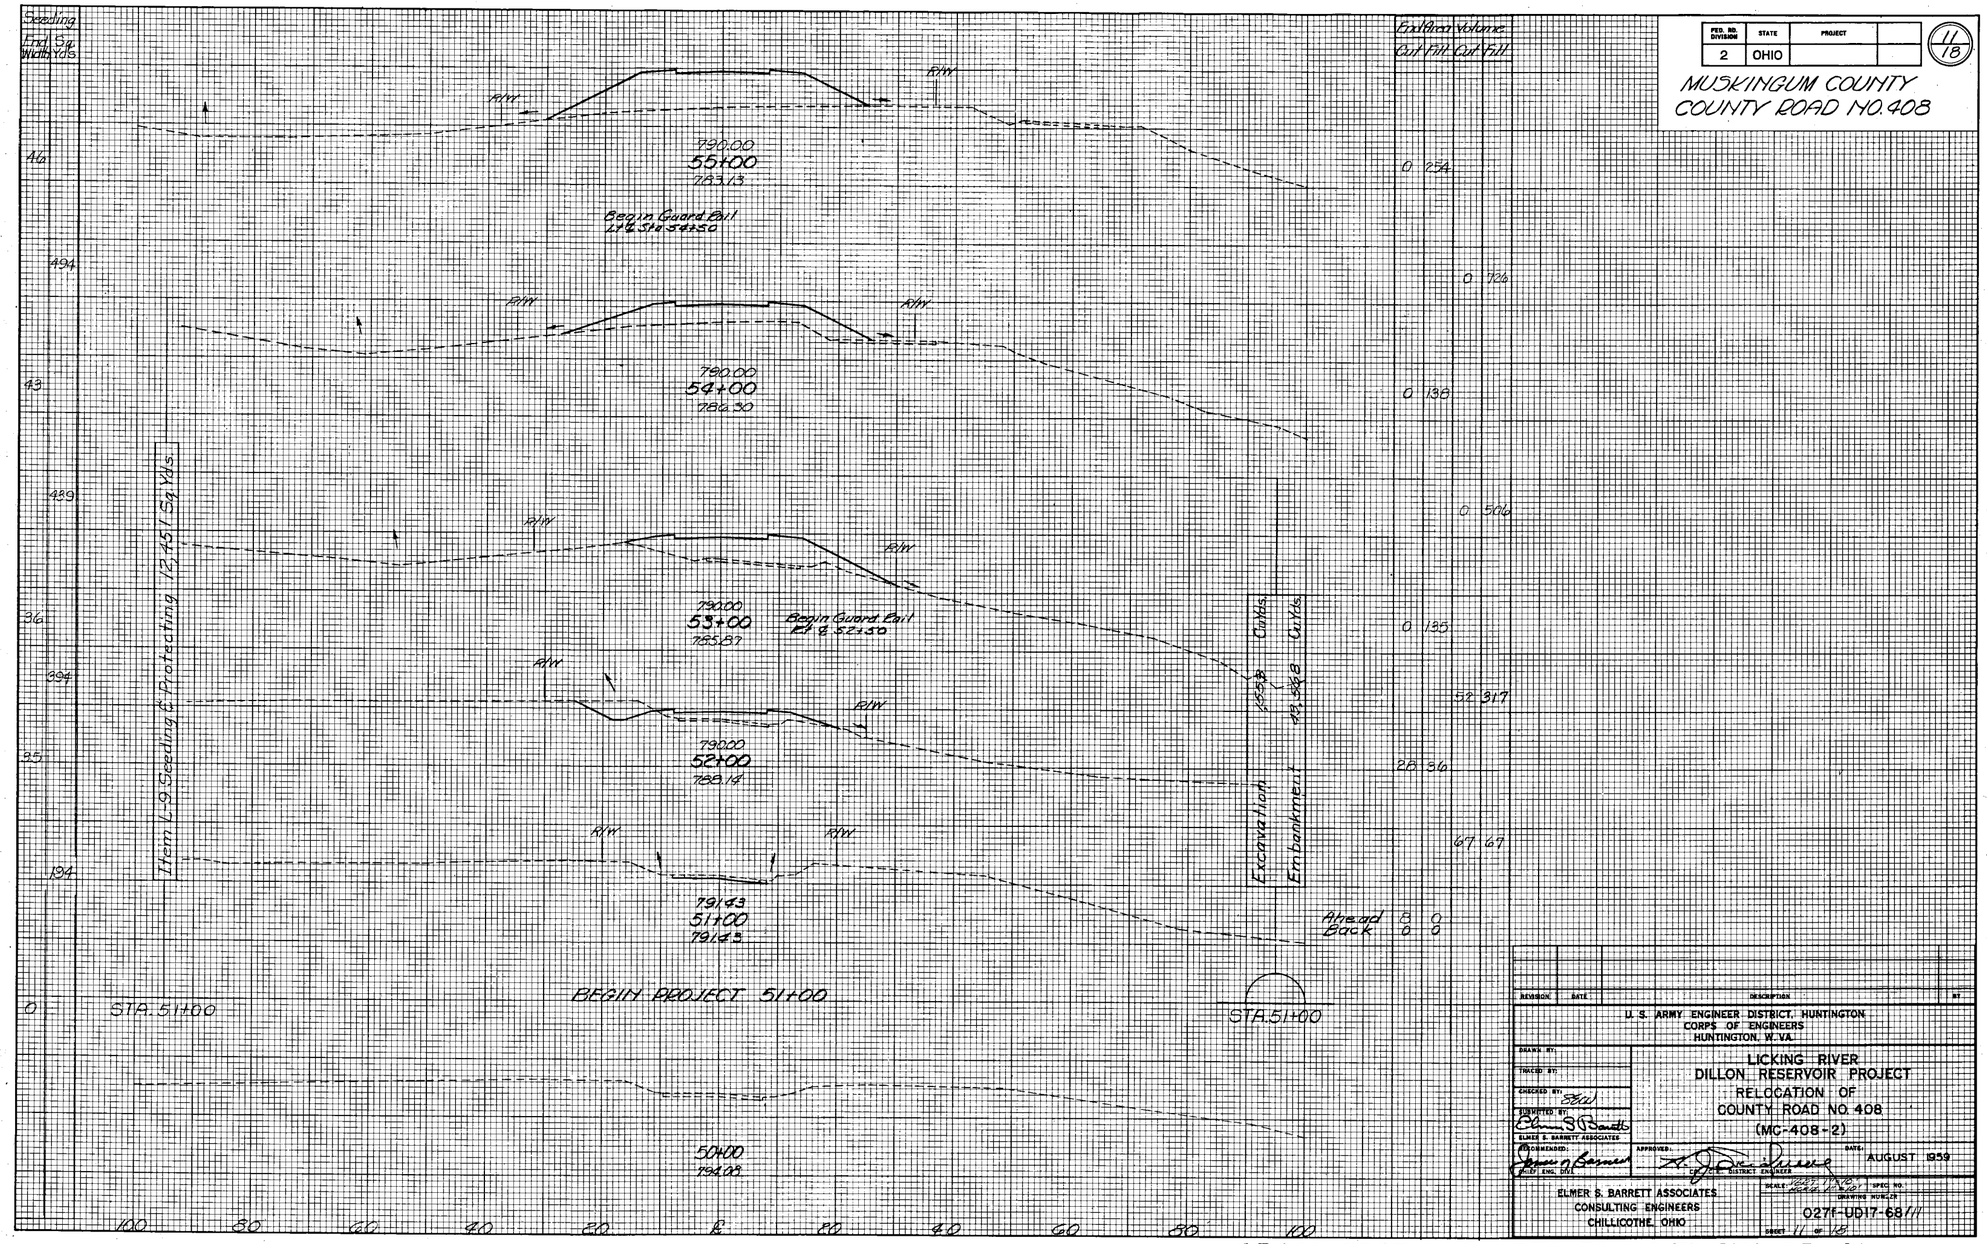

FED. RD. DIVISION	STATE	PROJECT	
2	OHIO		

11/18

MUSKINGUM COUNTY
COUNTY ROAD NO. 408

REVISION	DATE	DESCRIPTION	BY

U. S. ARMY ENGINEER DISTRICT, HUNTINGTON
CORPS OF ENGINEERS
HUNTINGTON, W. VA.

DRAWN BY:
TRACED BY:
CHECKED BY: Stal
SUBMITTED BY: Elmer B. Barrett
ELMER B. BARRETT ASSOCIATES
RECOMMENDED: James J. Barnes
CHIEF, ENG. DIV.
APPROVED: L. J. Dorsey
CHIEF, DISTRICT ENGINEER
DATE: AUGUST 1959

LICKING RIVER
DILLON RESERVOIR PROJECT
RELOCATION OF
COUNTY ROAD NO. 408
(MC-408-2)

ELMER B. BARRETT ASSOCIATES
CONSULTING ENGINEERS
CHILLICOTHE, OHIO

SCALE: 1" = 20'
SPEC. NO.
DRAWING NUMBER
027f-UD17-68/11
SHEET 11 OF 18

CROSS SECTIONS – STA. 50+00 TO STA. 55+00