FED. RD.	STATE	PROJECT	
2	OHIO	S-522(3)	

MUSKINGUM COUNTY
CO. RD. 55

SUMMARY OF R/W REQUIRED

Parcel No.	Owner	Area Acres	Sht. No.
1-A	B. & O. R. R.	0.096	8
2-A	GENERAL ELECTRIC CO.	1.933	8
2-X	GENERAL ELECTRIC CO.	0.201	8
2-Y	GENERAL ELECTRIC CO.	0.969	11
3-X	VILLAGE OF NEW CONCORD	0.174	11

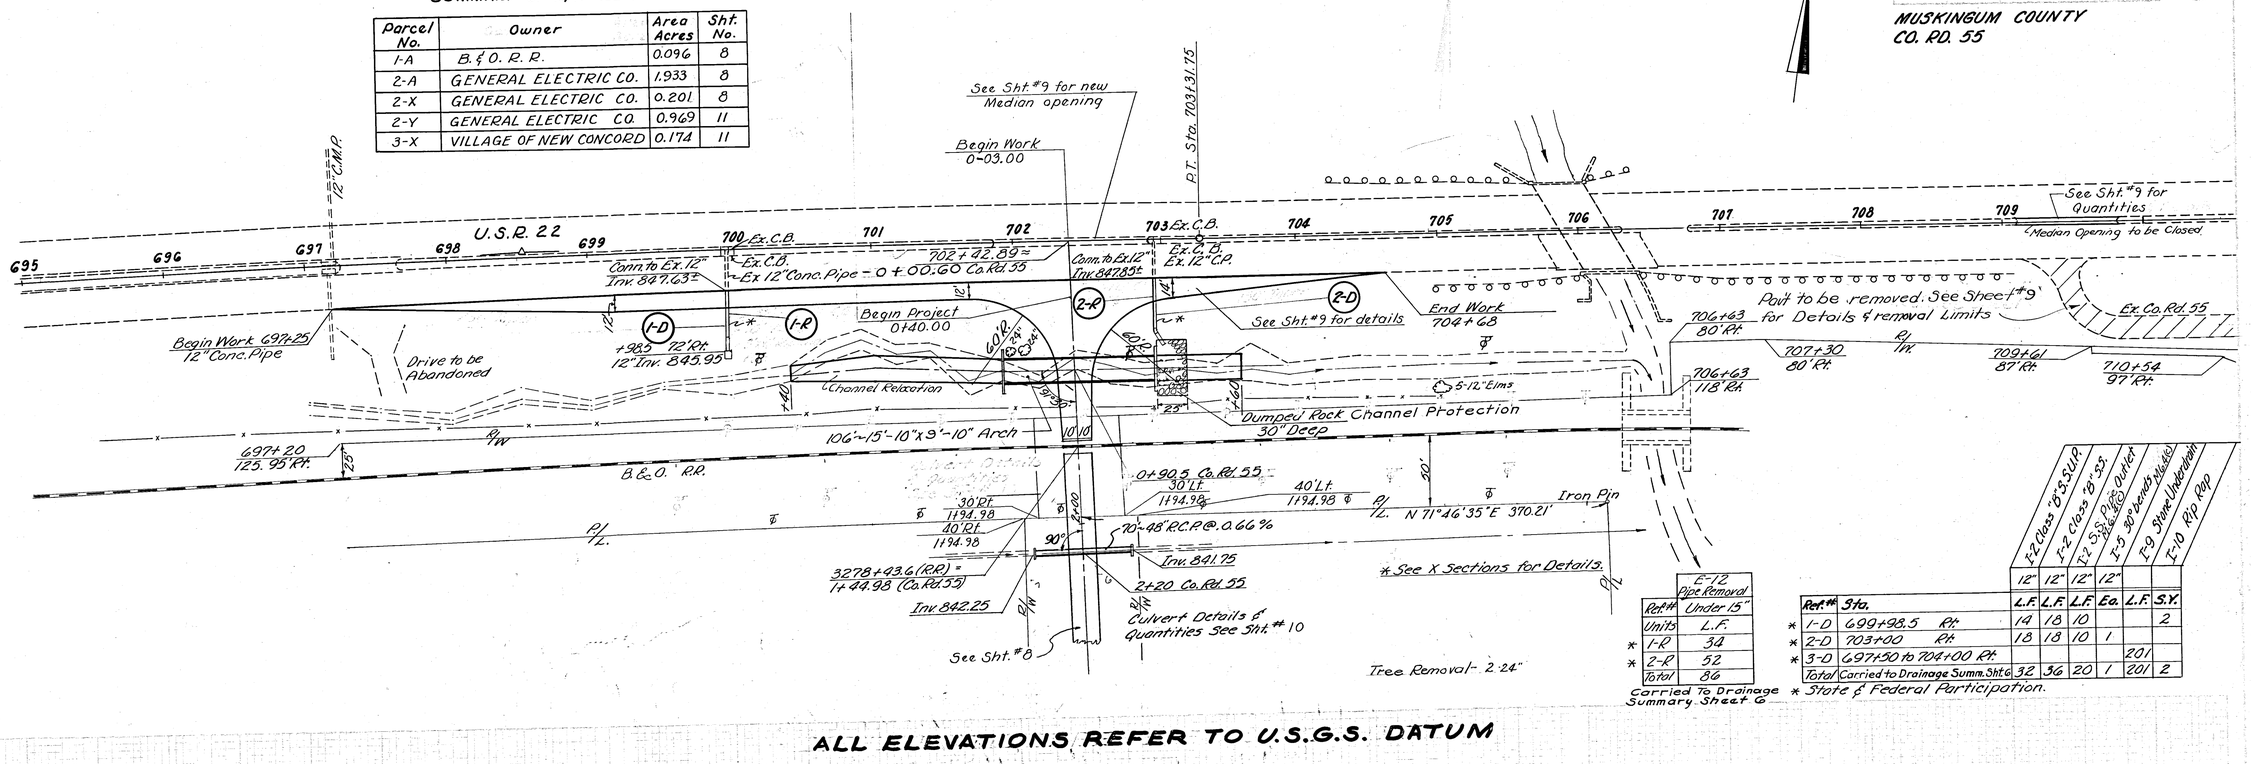

Ref. #		E-12 Pipe Removal Under 15"
Units		L.F.
*	1-R	34
*	2-R	52
Total		86

Carried To Drainage Summary Sheet 6

	Ref. #	Sta.	12" F-2 Class "B" S.U.R.	12" F-2 Class "B" S.S.	12" F-3 Sq. Pipe Outlet	F-3 90° bends Mitered	F-9 Street Underdrain	F-10 Rip Rap
			L.F.	L.F.	L.F.	Ea.	L.F.	S.Y.
*	1-D	699+98.5 Rt.	14	18	10			2
*	2-D	703+00 Rt.	18	18	10	1		
*	3-D	697+50 to 704+00 Rt.					201	
Total		Carried to Drainage Summ. Sht. 6	32	36	20	1	201	2

* State & Federal Participation.

ALL ELEVATIONS REFER TO U.S.G.S. DATUM

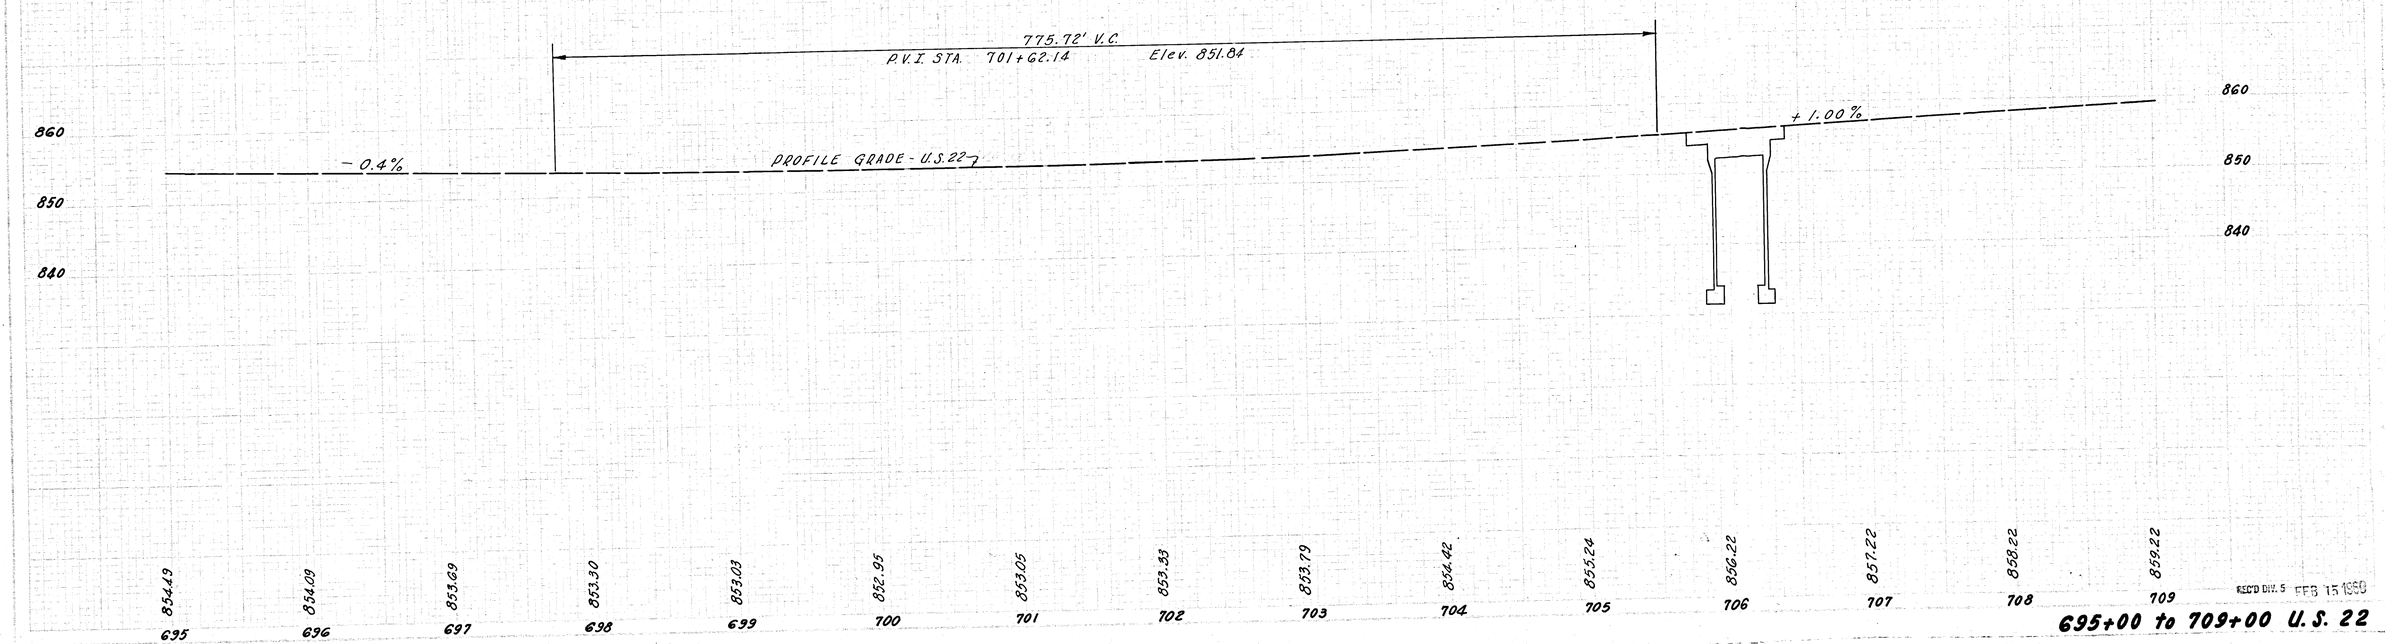

RECD DIV. 5 FEB 15 1990

695+00 to 709+00 U.S. 22