QUANTITIES	
CALCULATED	
CHECKED	

F.H.W.A. REGION	STATE	PROJECT	
5	OHIO		

31

MUSKINGUM COUNTY
FALLS TOWNSHIP
CITY OF ZANESVILLE
MUS-60-20.57 MAPLE AVENUE

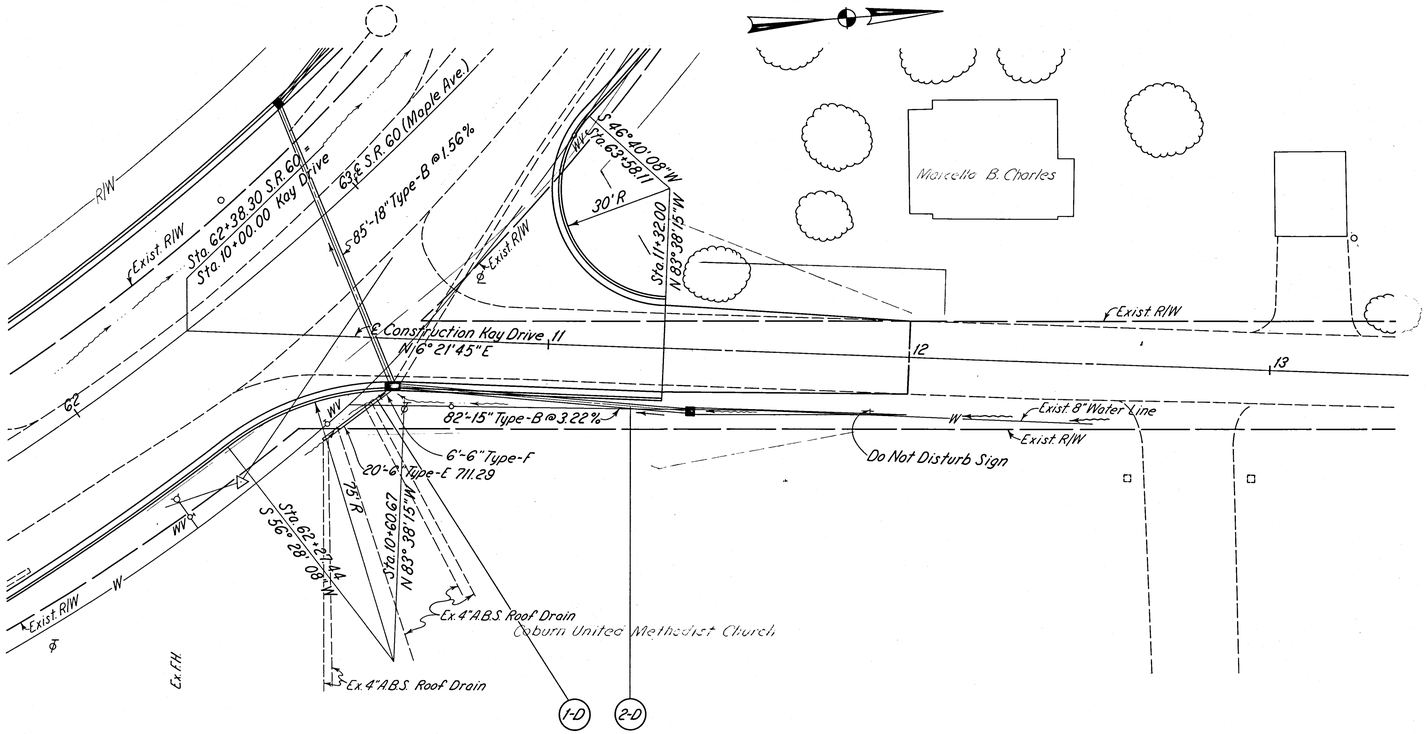

REFERENCE NO.	SIDE	STATION FROM	STATION TO		603 15" Conduit Type-B 706.02	603 6" Conduit Type-E 711.29	603 6" Conduit Type-F		604 Standard No. 2-2-B Catch Basin	604 Standard No. 3 Catch Basin	6"x6"x4" Wye	6"x6"x4" Tee
					L.F.	L.F.	L.F.		Each	Each	Ea.	Ea.
1-D	Rt.	10+38	10+57.5			20	6				2	3
2-D	Rt.	10+57.5	11+40		82				1	1		
			Totals		82	20	6		1	1		

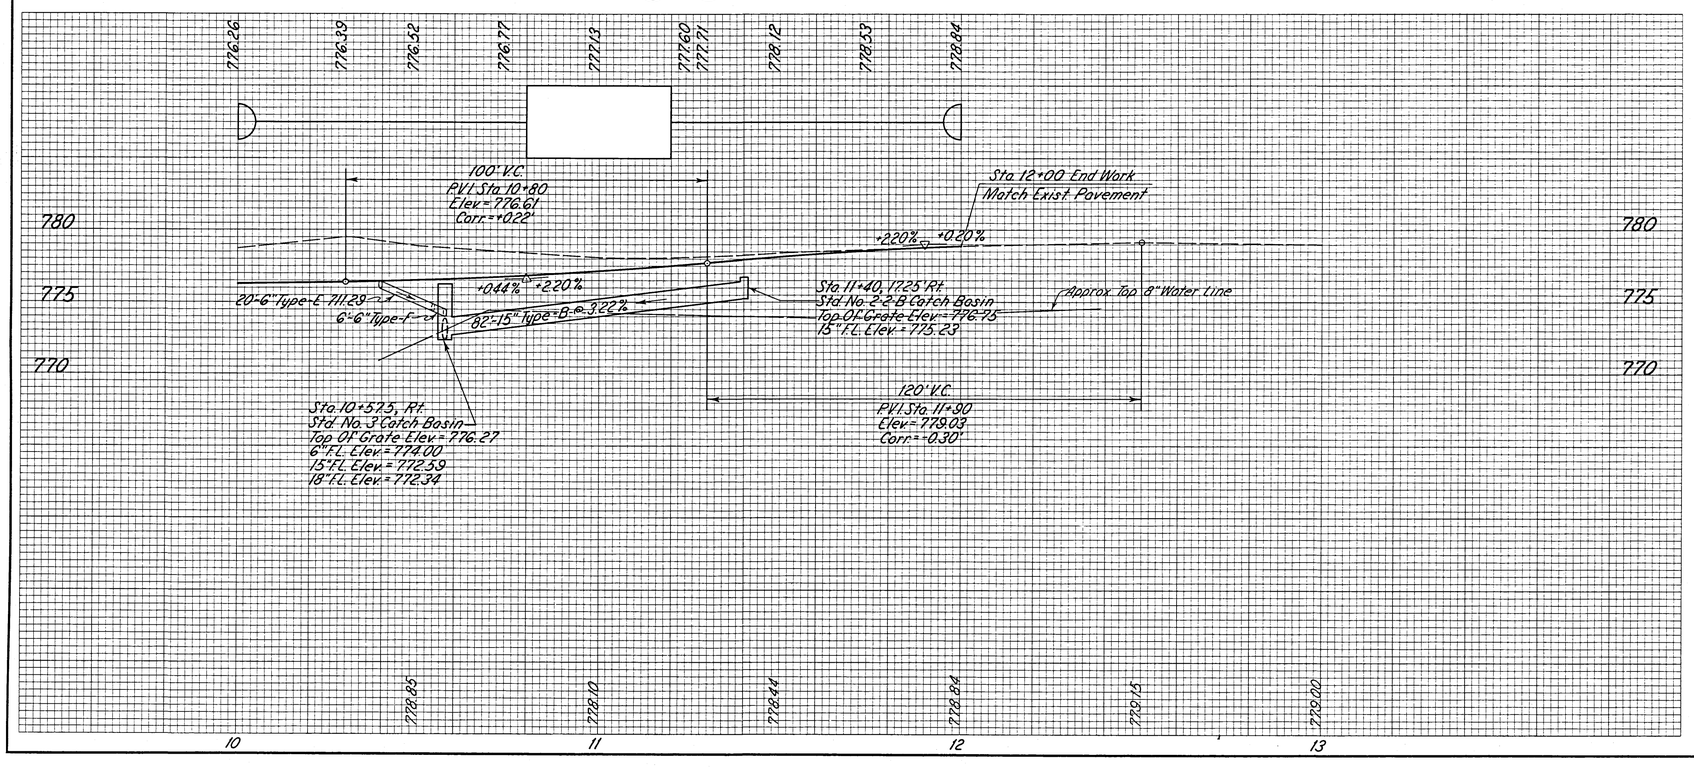

REFERENCE NO.	SIDE	STATION FROM	STATION TO	

KAY DRIVE. STA. 10+00 TO STA