MUSKINGUM COUNTY
MUS - 60 - 31.70

FED. RD. DIVISION	STATE	PROJECT	
2	OHIO		

11

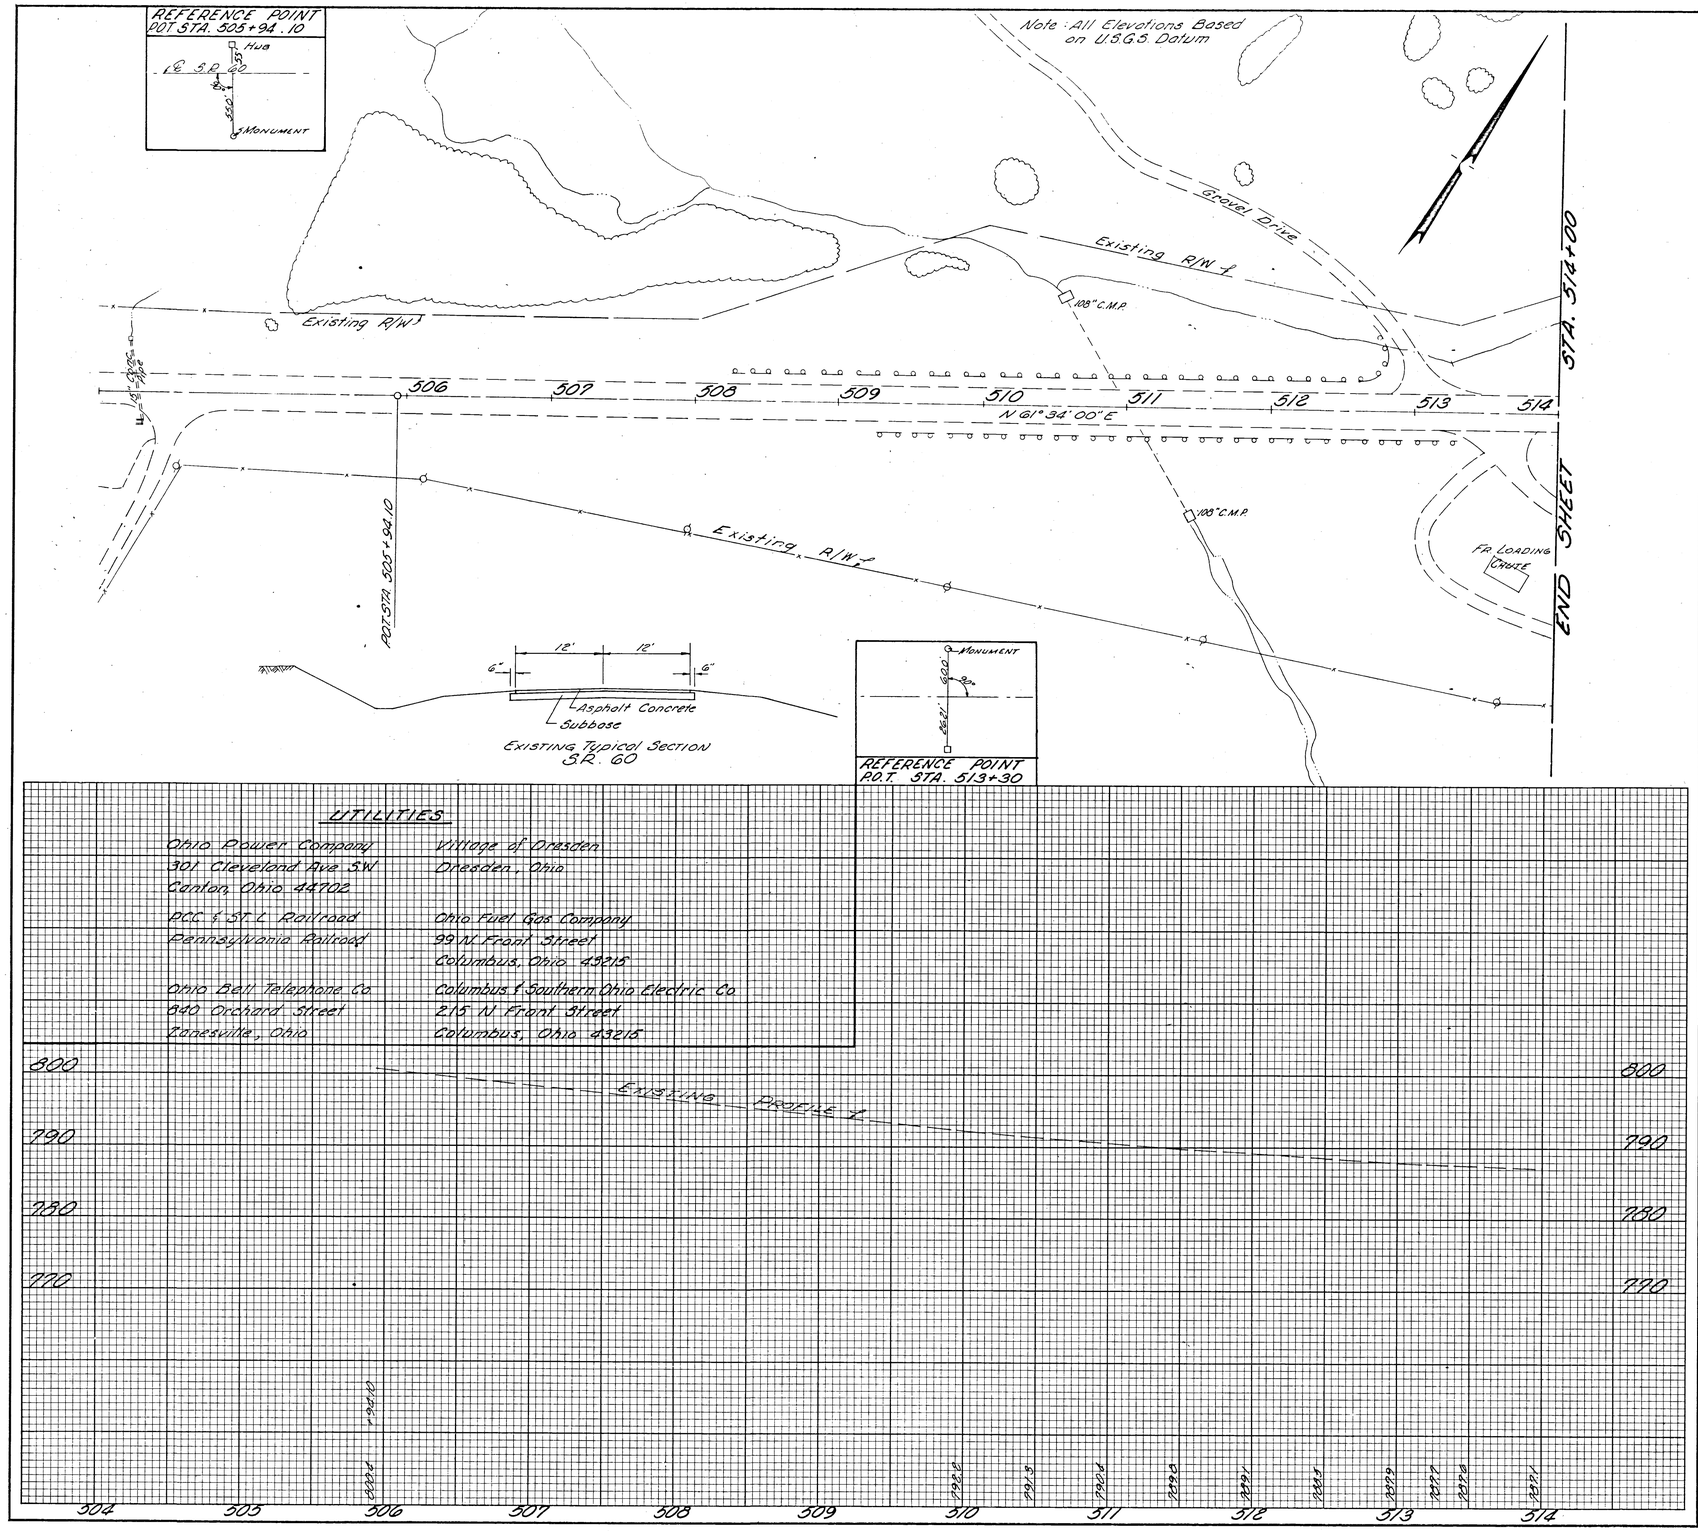

ESTIMATED QUANTITIES

REF. NO.	STATION TO STATION	SIDE	SEE SHEET NO.
TOTALS			

PLAN AND PROFILE ~ STA. 504+00 TO STA. 514+00