MUSKINGUM COUNTY
MUS - 60 - 31.70

FED. RD. DIVISION	STATE	PROJECT	
2	OHIO		

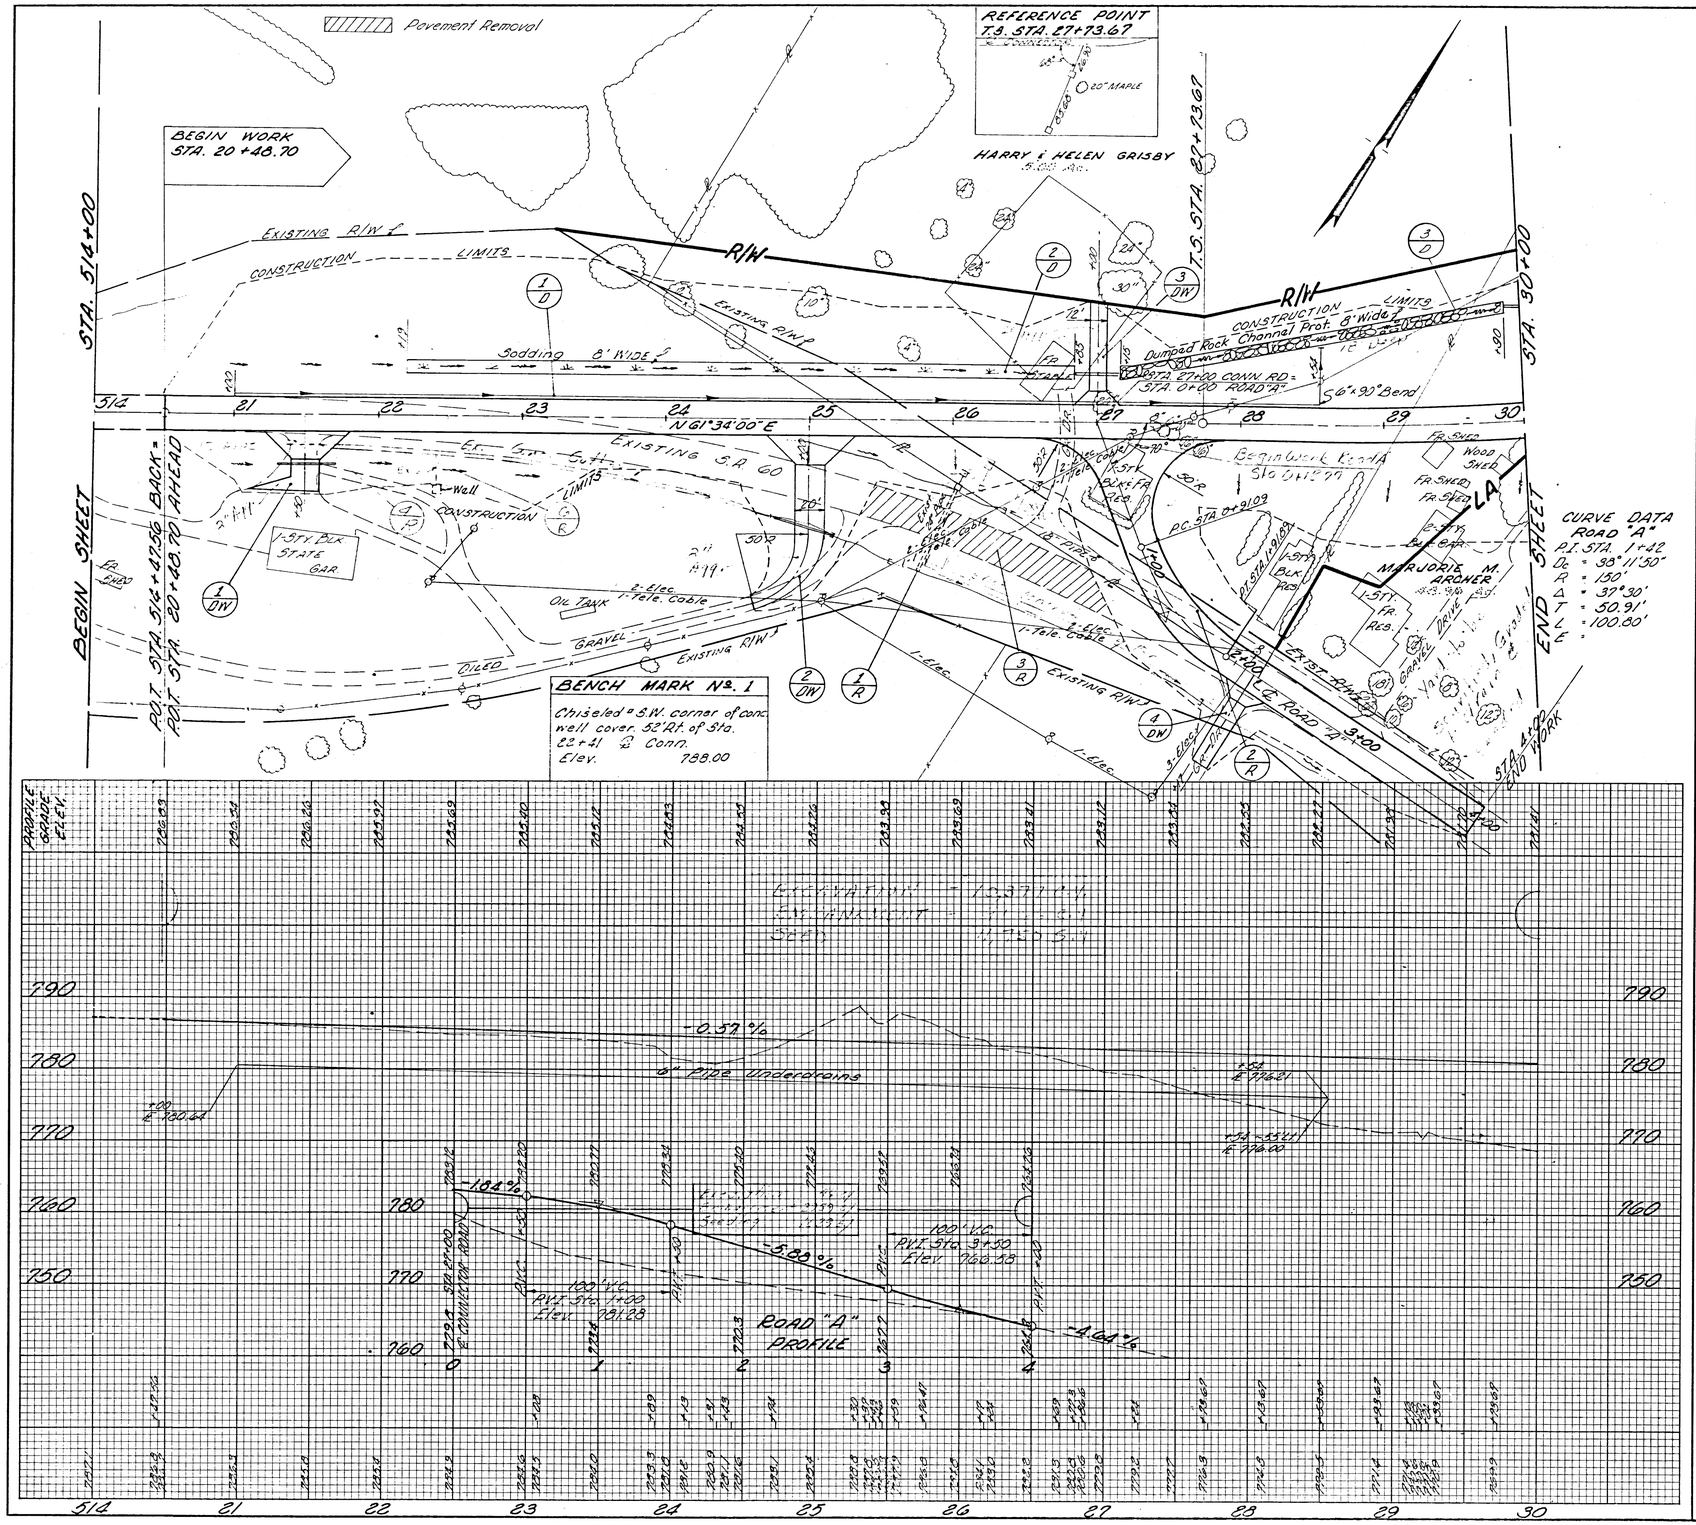

ESTIMATED QUANTITIES

REF. NO.	STATION TO STATION	SIDE	202 EXIST. STRUCT. REMOVED	600 SODDING S.Y.	202 EXISTING PAVEMENT REMOVED S.Y.	202 PIPE REMOVED L.F.	203 EXCAVATION CL. A+B+C C.Y.	605 6" DEEP UNDER DRAINS L.F.	603 6" NE. TYPE D LF	603 6" NE. TYPE D LF	604 PORTLAND CONC. CU. YD.	304 PORTLAND CONC. CU. YD.	601 DUMPED ROCK CHANNEL PROT. CU. YD.	SEE SHEET NO.
1-D	21+00 - 22+54	LT.												
2-D	22+19 - 26+05	LT.		361										
3-D	27+15 - 29+90	LT.											122	
1-R	23+00 - 29+25	RT.	LUMP			65								
2-R	26+39 - 27+05	RT.				210								
3-R	25+38 - 27+05	RT.			467									
1-DW	21+50	Drive						40			5	91		
2-DW	23+00	Drive						44			5	65		
3-DW	27+00	Drive						30			1	22		
4-DW	27+17	Road "A"						26			1	19		
1-C	Pile Dr. Piling	LF					275							
1-C	Pile Dr. Piling	LF				110								
TOTALS			LUMP	361	467	275	275	140	20	775	12	137	122	

PLAN AND PROFILE ~ STA. 514+00 TO STA. 30+00