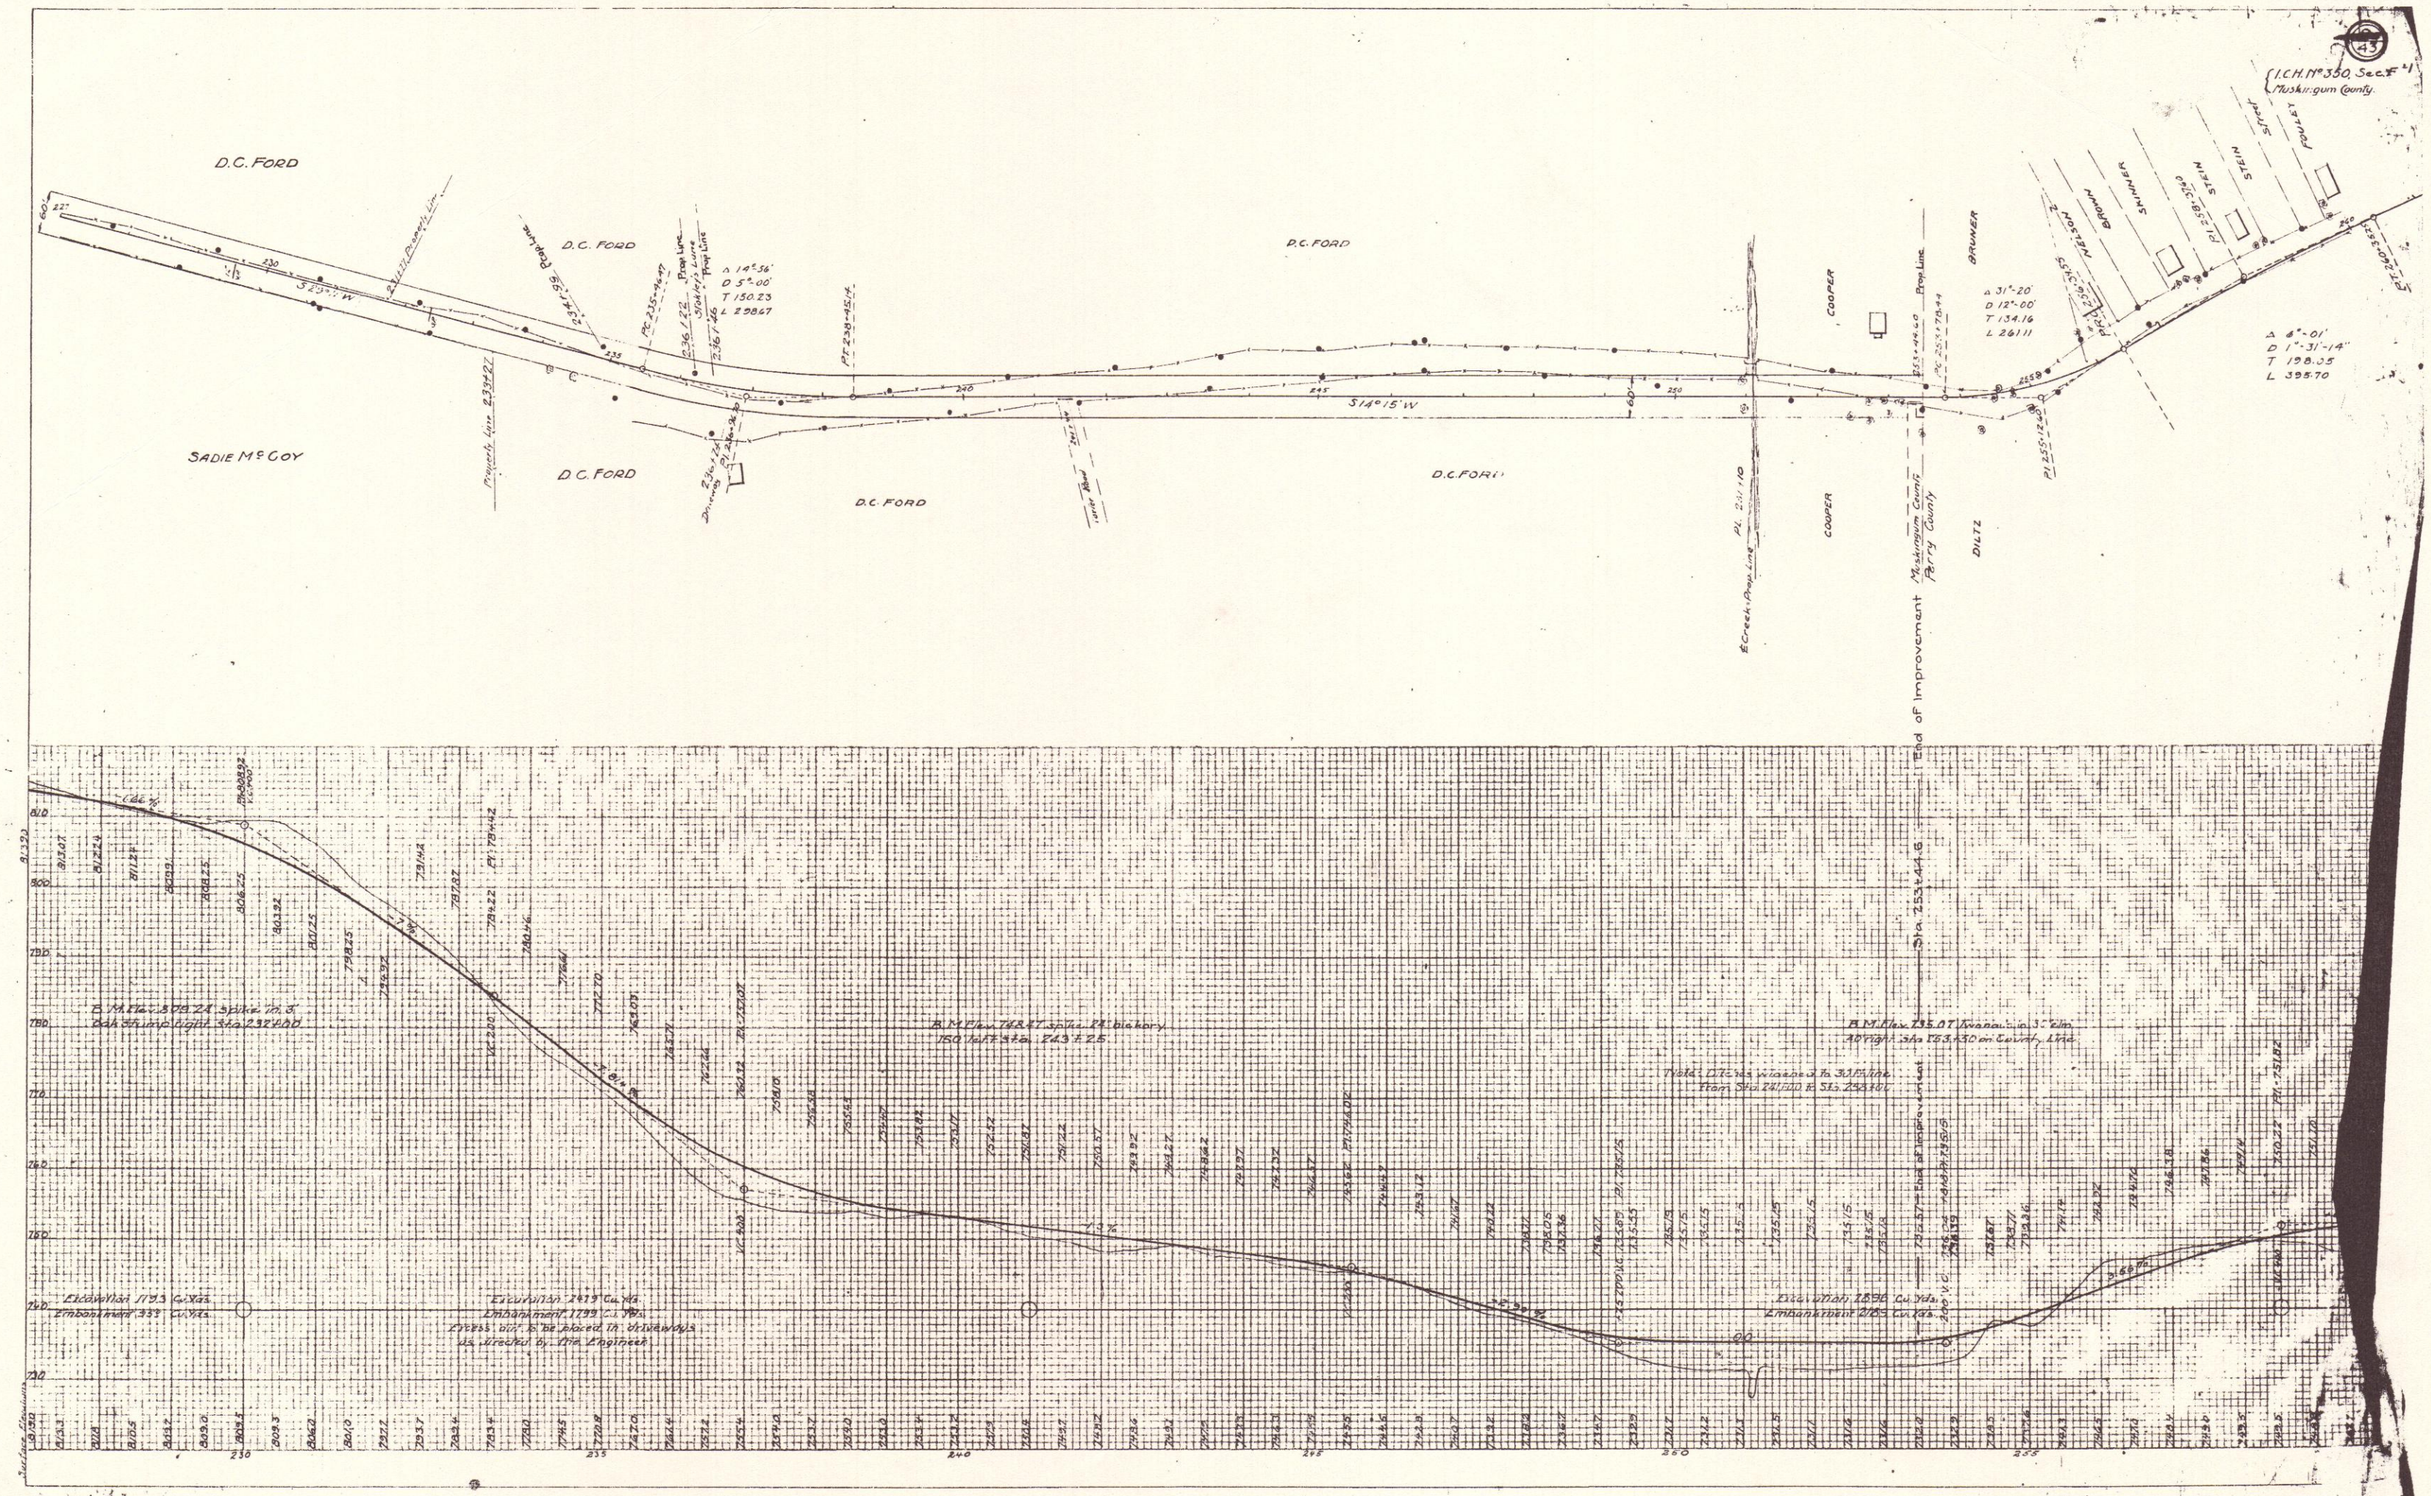
I.C.H. No. 350, Sec. F
Muskingum County.
43
D.C. FORD
SADIE McCOY
D.C. FORD
D.C. FORD
D.C. FORD
D.C. FORD
D.C. FORD
COOPER
COOPER
DILTZ
BRUNER
BROWN
SNIVELY
STEIN
STEIN
STREET
FOULEY
Property Line
Road Line
Prop. Line
Stoker's Line
Prop. Line
Driveway
Fence
E. Creek
Muskingum County
Perry County
End of Improvement
S 14° 15' W
S 20° 11' W
Δ 14°-56'
D 5°-00'
T 150.23
L 298.67
Δ 31°-20'
D 12°-00'
T 134.16
L 261.11
Δ 6°-01'
D 1°-31'-14"
T 198.05
L 395.70
Grade %
B.M. Flex. 809.24 spike in S. Oak Stump right Sta. 232+00
B.M. Flex. 792.87 spike in Hickory 150 left Sta. 243+25
B.M. Flex. 795.07 Evanoa in 3" Elm 40 right Sta. 253+50 on Curve, Line
Note: Ditches widened to 3 ft. 31 ft. line from Sta. 241+00 to Sta. 253+00
Excavation 1793 Cu. Yds.
Embankment 333 Cu. Yds.
Excavation 2673 Cu. Yds.
Embankment 1792 Cu. Yds.
Excess dirt to be placed in driveways as directed by the Engineer
Excavation 1896 Cu. Yds.
Embankment 216 Cu. Yds.
Sta. 253+44.6 End of Improvement
Sta. 255+00 Radius 795.6
Sta. 255+00 P.C.
Sta. 255+00 P.T.
Sta. 255+00 V.C.
Sta. 255+00 V.C.
Sta. 255+00 V.C