MUS-CO.
TWP. ROAD 47
CO. ROAD 60

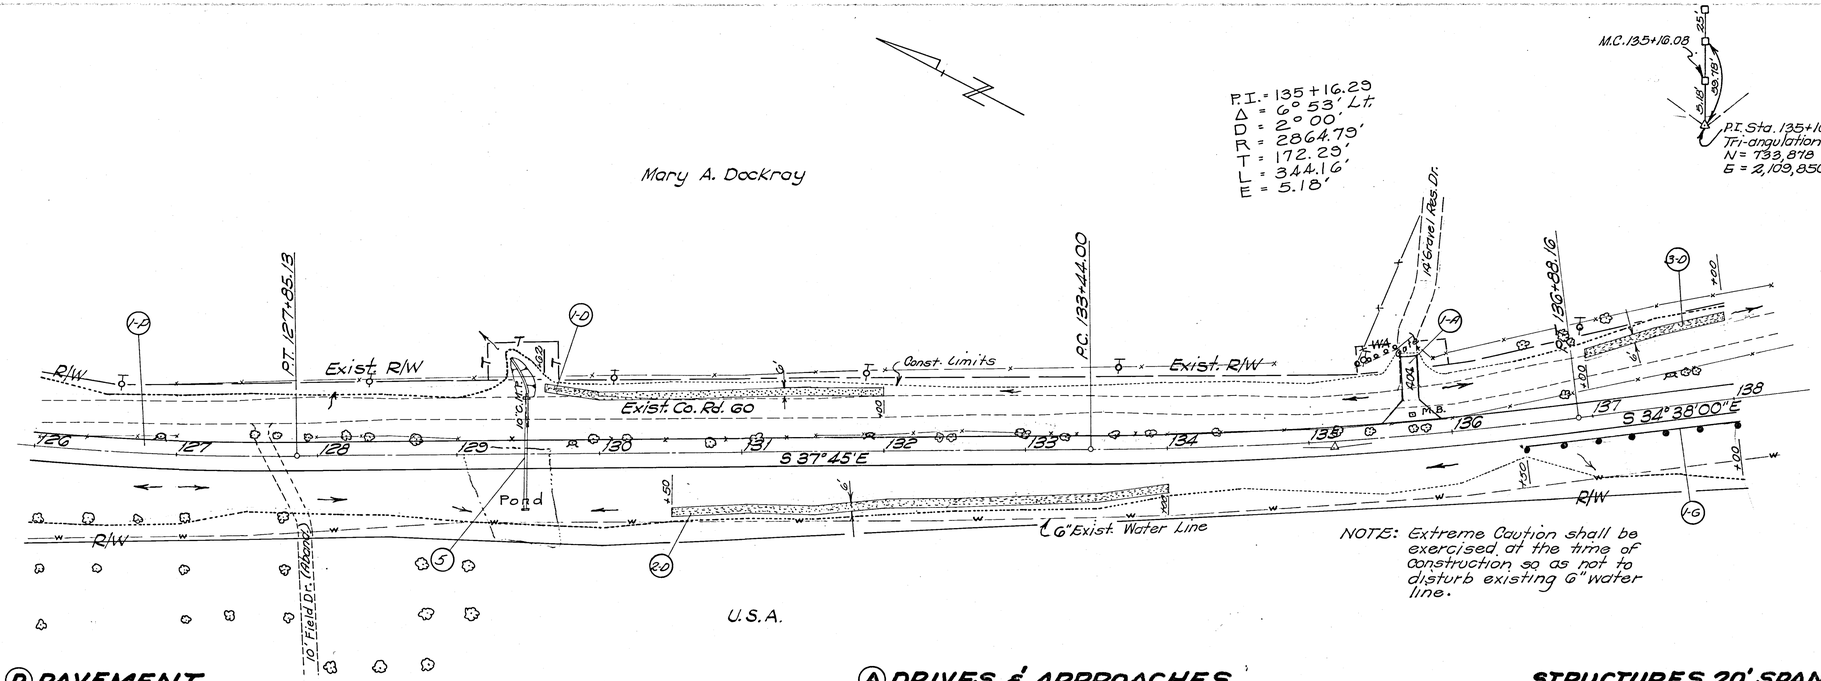

(G) GUARD RAIL

Mark	Station From	Station To	Side	606 Guard Rail Type 4 Lin. Ft.	
1-G	136+50	138+00	Rt.	150	

(D) DITCHES

Mark	Station From	Station To	Side	660 Sodding Sq. Yds.	
1-D	129+62	132+00	Lt.	160	
2-D	130+50	134+00	Rt.	233	
3-D	137+00	138+00	Lt.	67	
Totals				460	

(P) PAVEMENT

Mark	Station From	Station To	404 Asphalt Concrete Cu. Yds.	402 Asphalt Concrete Cu. Yds.	304 Aggregate Base Cu. Yds.	310 Subbase Cu. Yds.	605 Aggregate Drain Lin. Ft.	203 Subgrade Prep. Sq. Yds.	408 Bit. Prime Coat Gals	
1-P	126+00	138+00	92.5	111.2	467	326	576	2667	1067	

(A) DRIVES & APPROACHES

Mark	Station	Type	Lt.	404 Asphalt Concrete Cu. Yds.	304 Aggregate Base Cu. Yds.	408 Prime Coat Gals.		Details on Sheet
1-A	135+73	Res.	Lt.	4.9	13	35		43

STRUCTURES 20' SPAN & UNDER

Str. No.	S.L.M.	Station	Proposed Type	Proposed Size	Proposed Length	Details on Sheet
5		129+48.74	P.C.	15'	80'	68

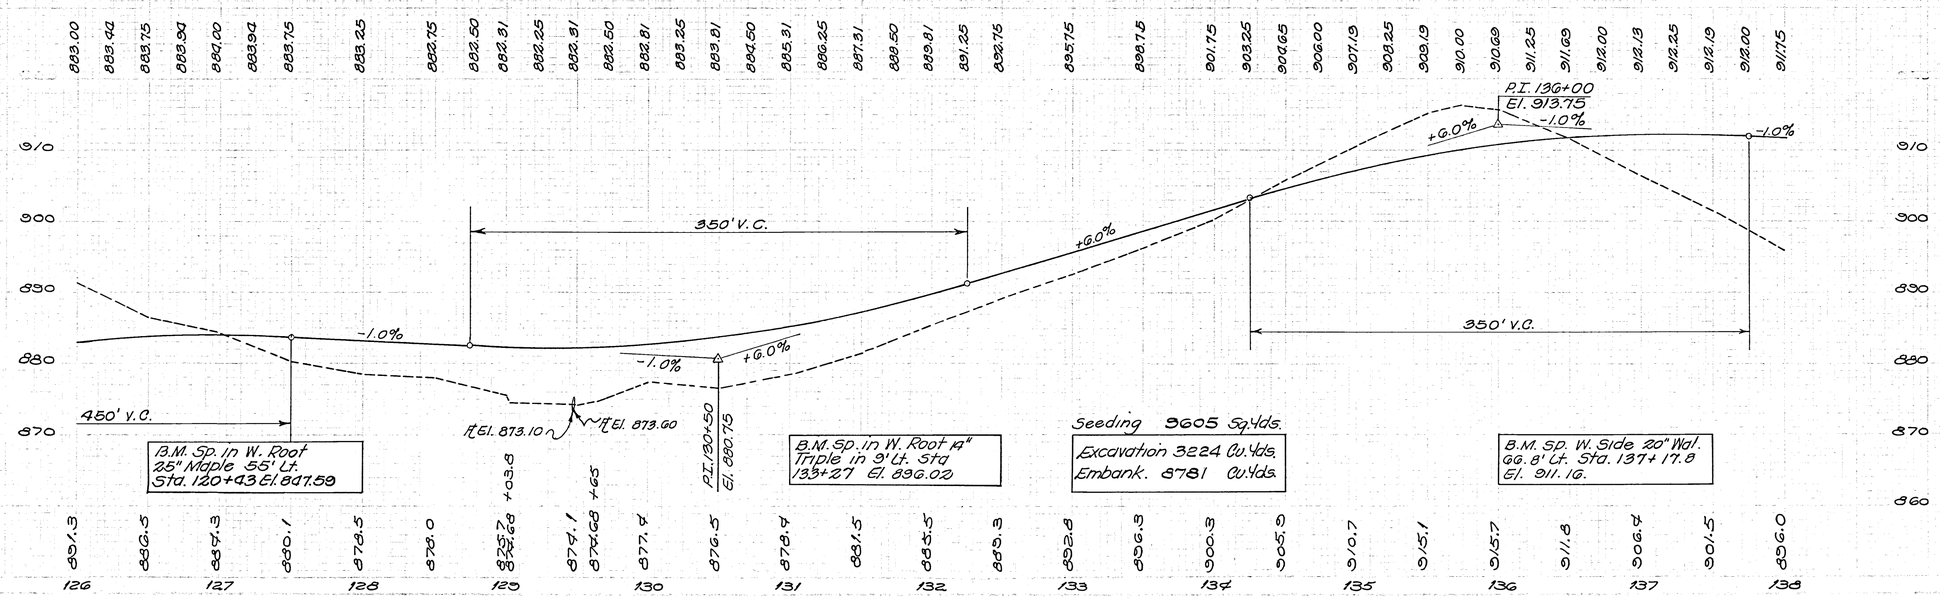

126-138