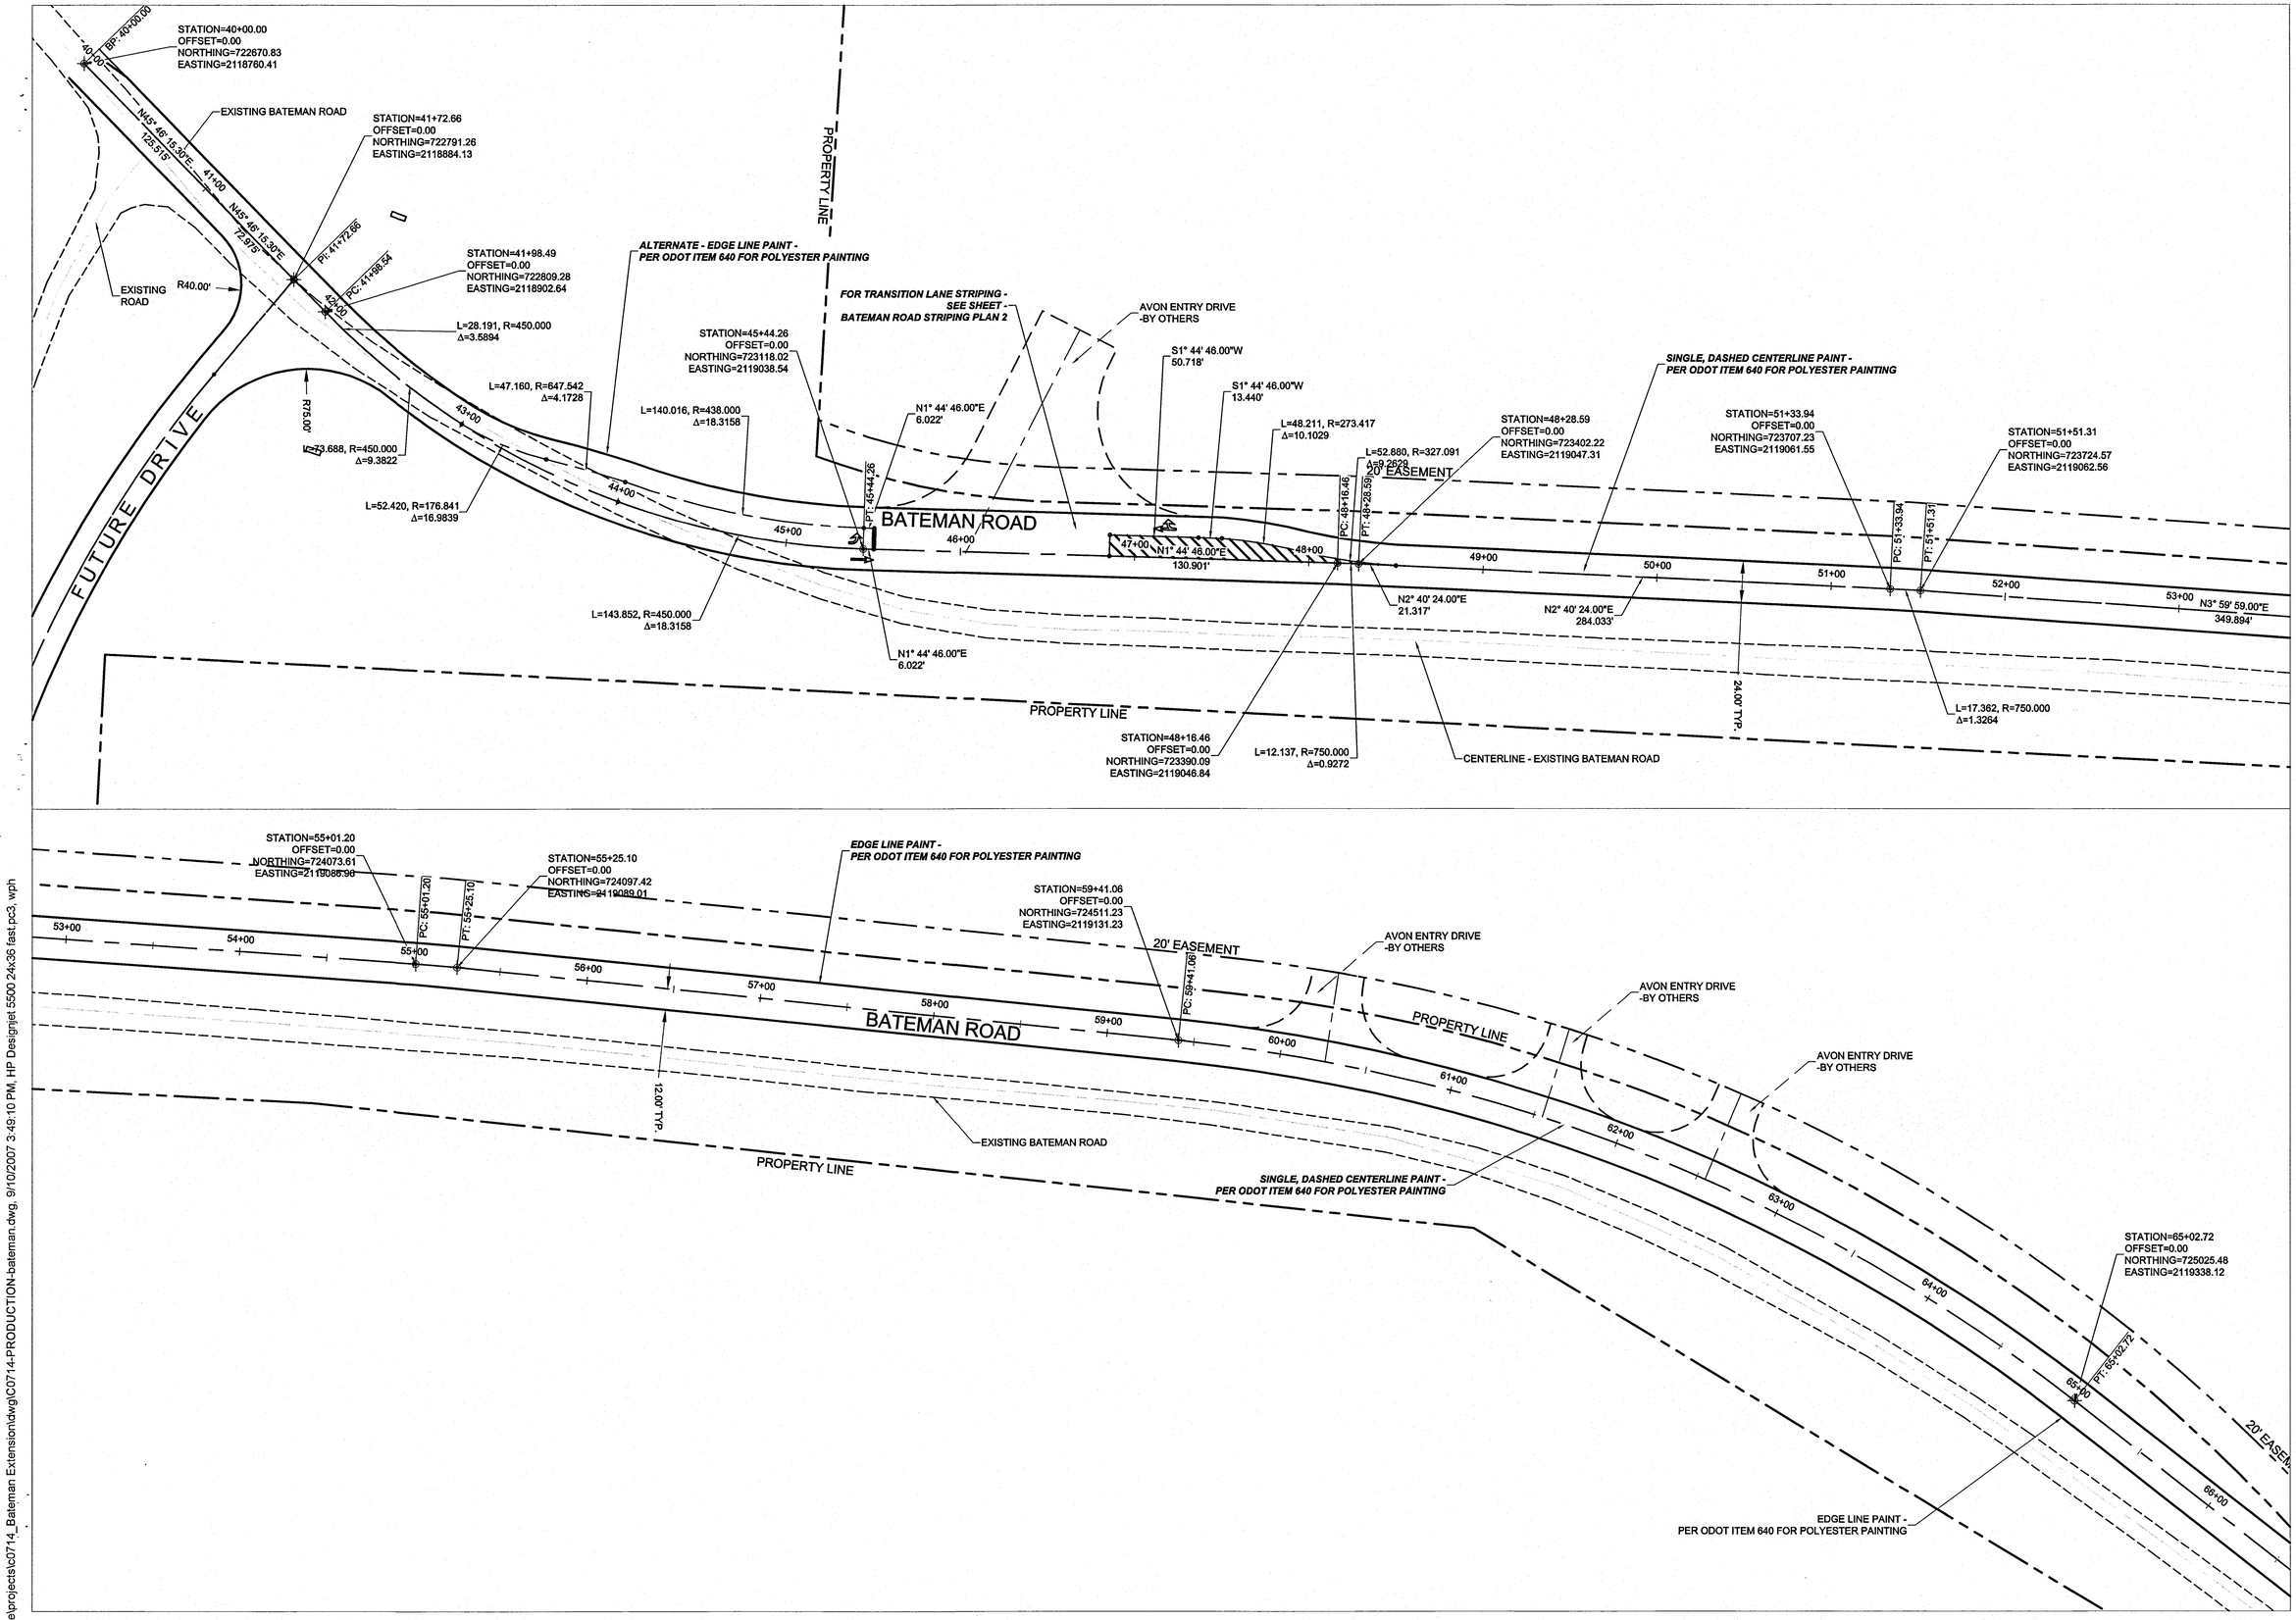

ADAMS BROS. ENGINEERING
ALWAYS BETTER ENGINEERING

Adams Bros. Engineering
Civil Engineering
1501 Woodlawn Avenue
ZANESVILLE, OHIO 43701
VOICE (740) 452-7566 FAX (740) 452-7567

EASTPOINTE ROAD IMPROVEMENTS
BATEMAN ROAD & FUTURE DRIVE
BATEMAN ROAD STRIPING PLAN

Horiz: 1" = 40'-0"

Vert: NA

JOB #: C0714

SEP 10th, 2007

SHEET #:

C10

\\Abe\projects\c0714_Bateman Extension\dwg\C0714-PRODUCTION-bateman.dwg, 9/10/2007 3:49:10 PM, HP Designjet 5500 24x36 fast.pc3, wph