MUSKINGUM COUNTY
ENGINEERING DEPARTMENT

BRIDGE
WAKATOMIKA CREEK

REALIGNMENT OF
COUNTY ROAD Nº 76 JACKSON TWP.

SURVEYED
OCT 1938 BOOK 56

APPROVED
CO. COMMISSIONERS.

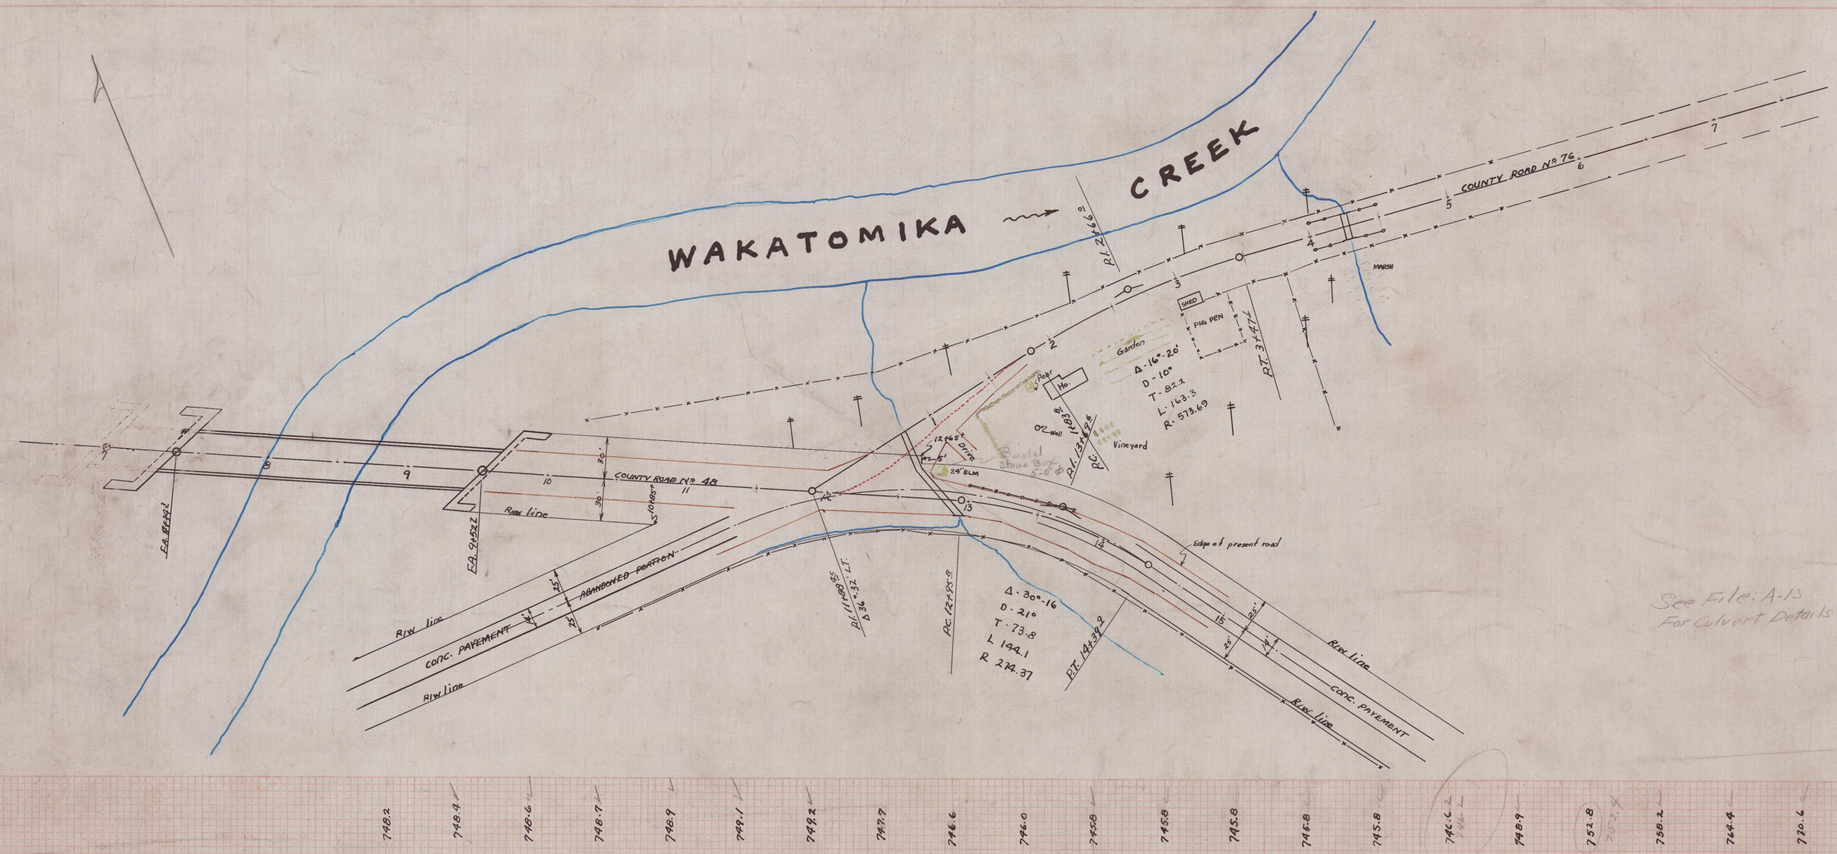

C-76

Bridge - A-13 Wakatomika Cr