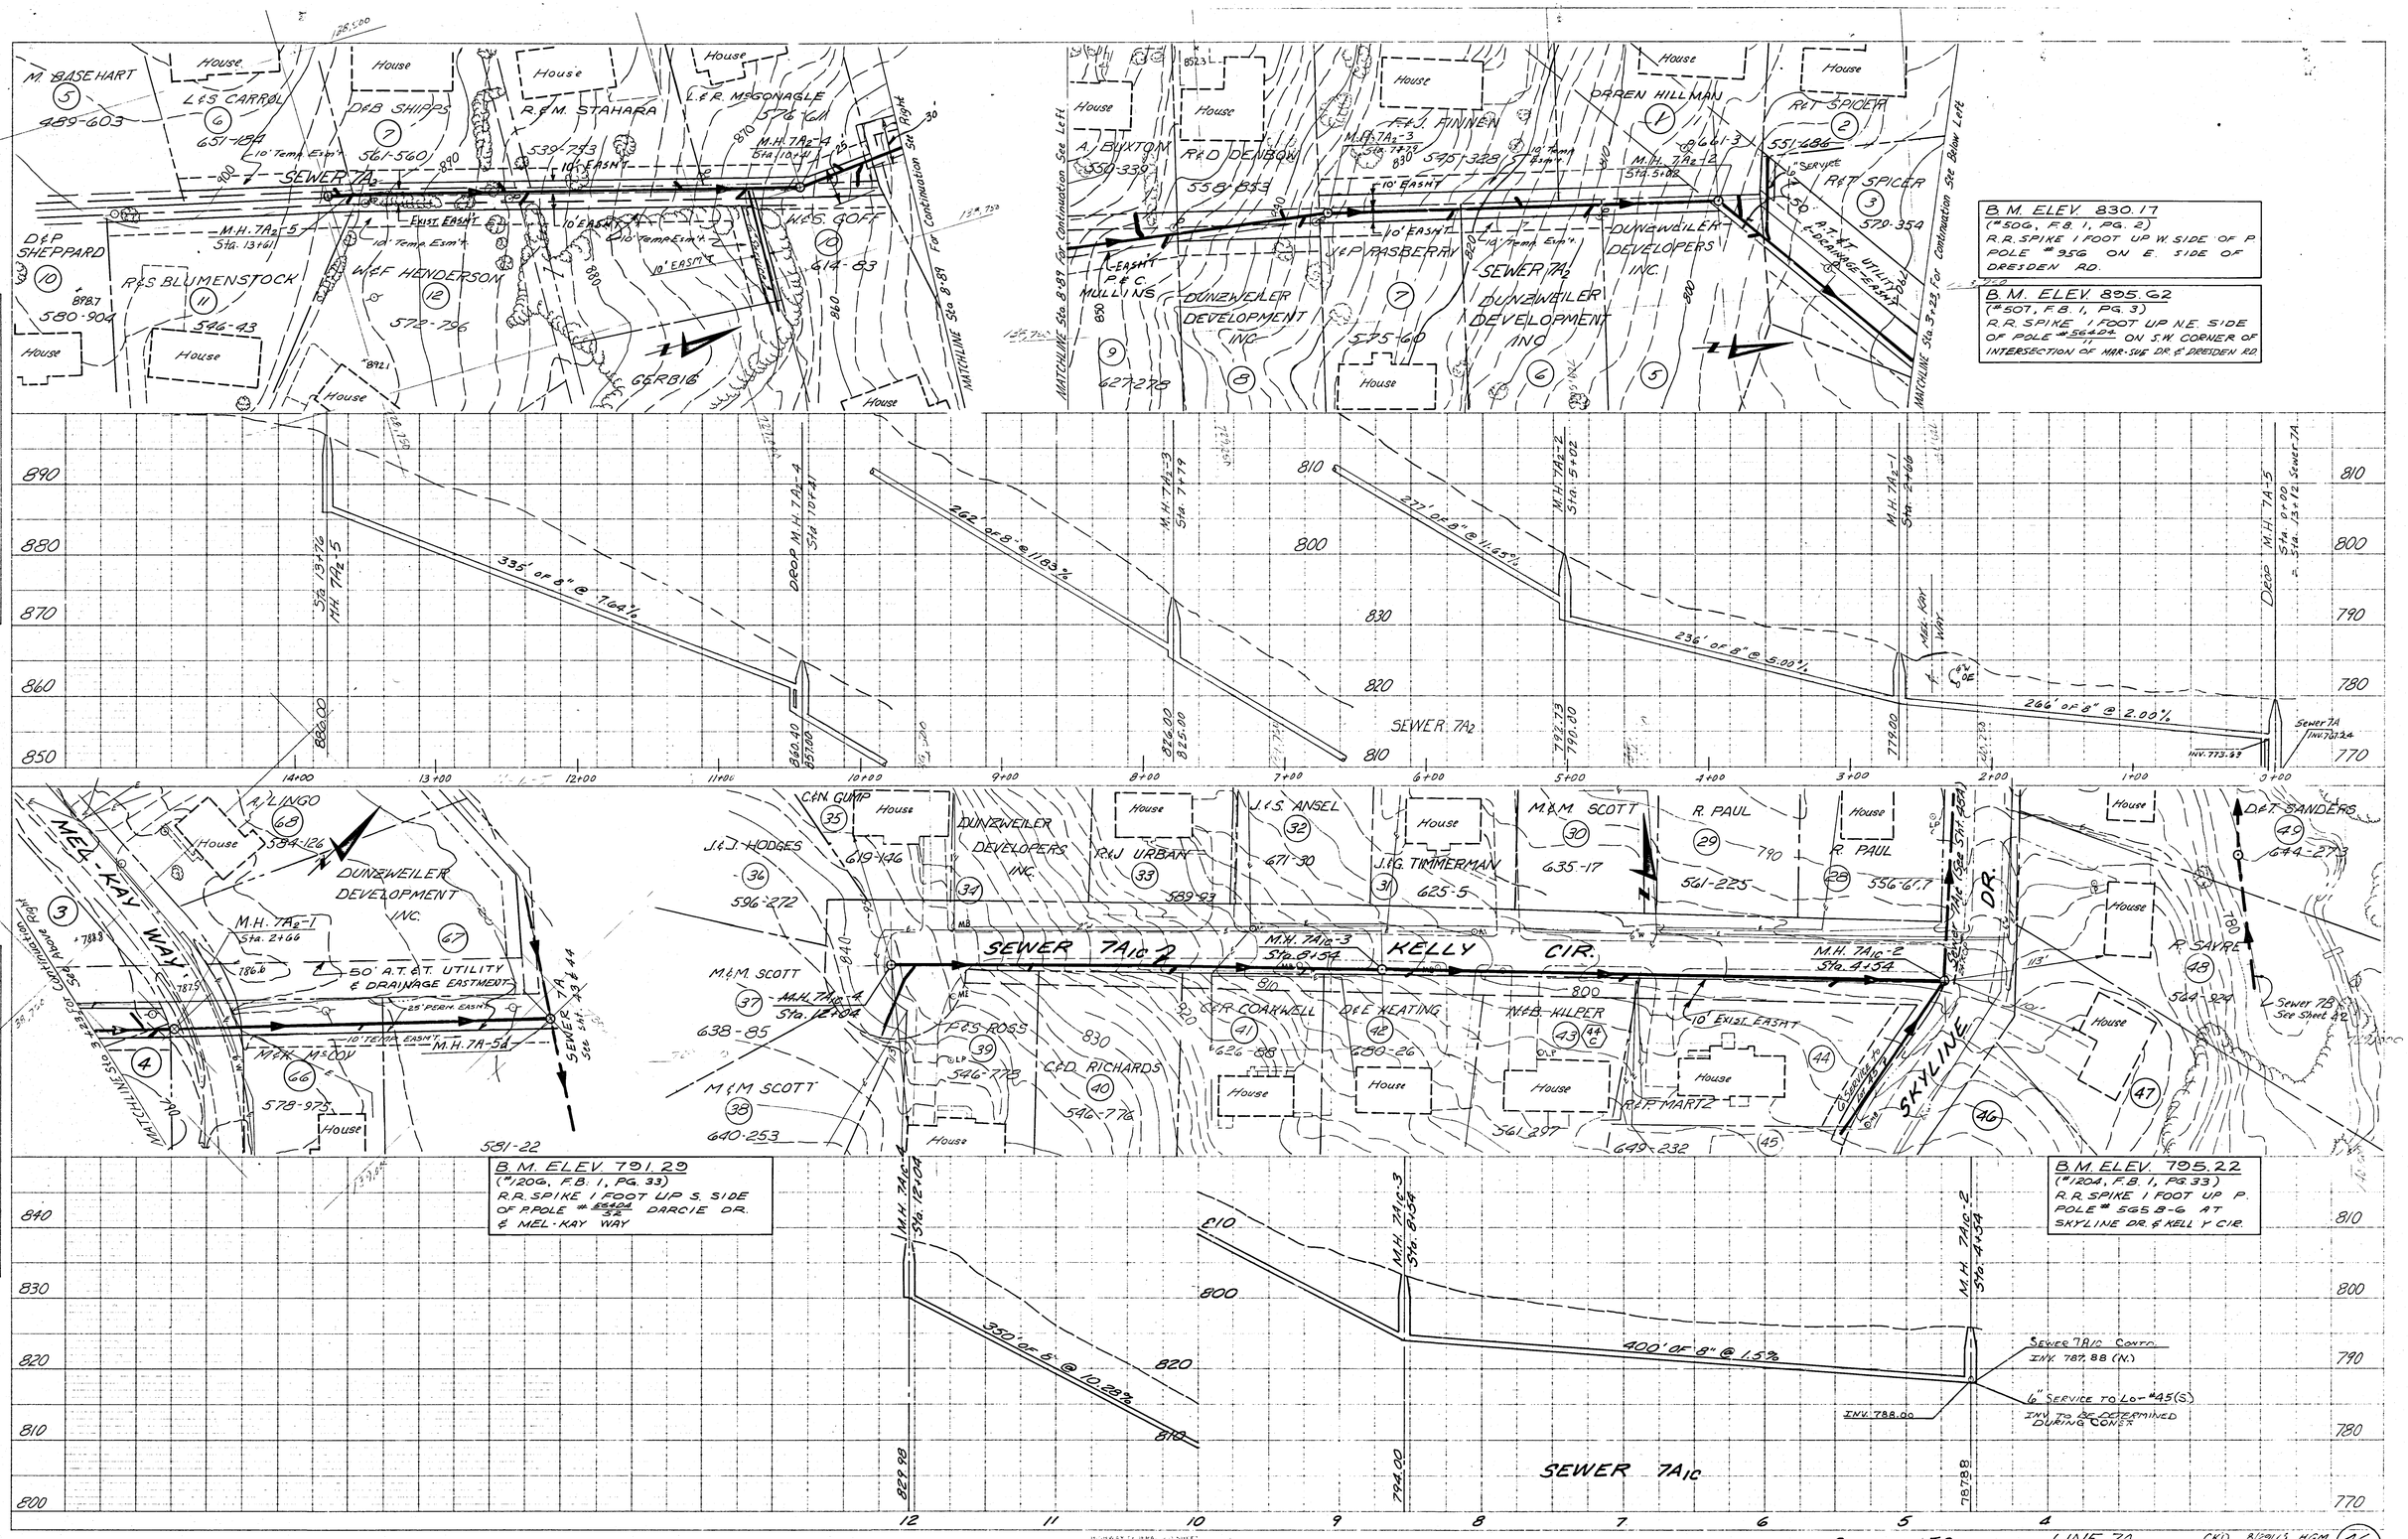

PLAN SURVEYED PLOTTED NOTE BOOK ALIGNMENT CHECKED No. BY: MAT CHECKED

PROFILE SURVEYED PLOTTED NOTE BOOK GRADES CHECKED No. BY: MAT CHECKED STRUCTURE NOTATIONS CHECKED

PLATE 2 DOUBLE PLAN AND PROFILE FULL LINE
3M ENGINEERING TRACING PAPER

CONTRACT IC

LINE 7A2
LINE 7A1C

CKD 8/29/13 HGM

46
51