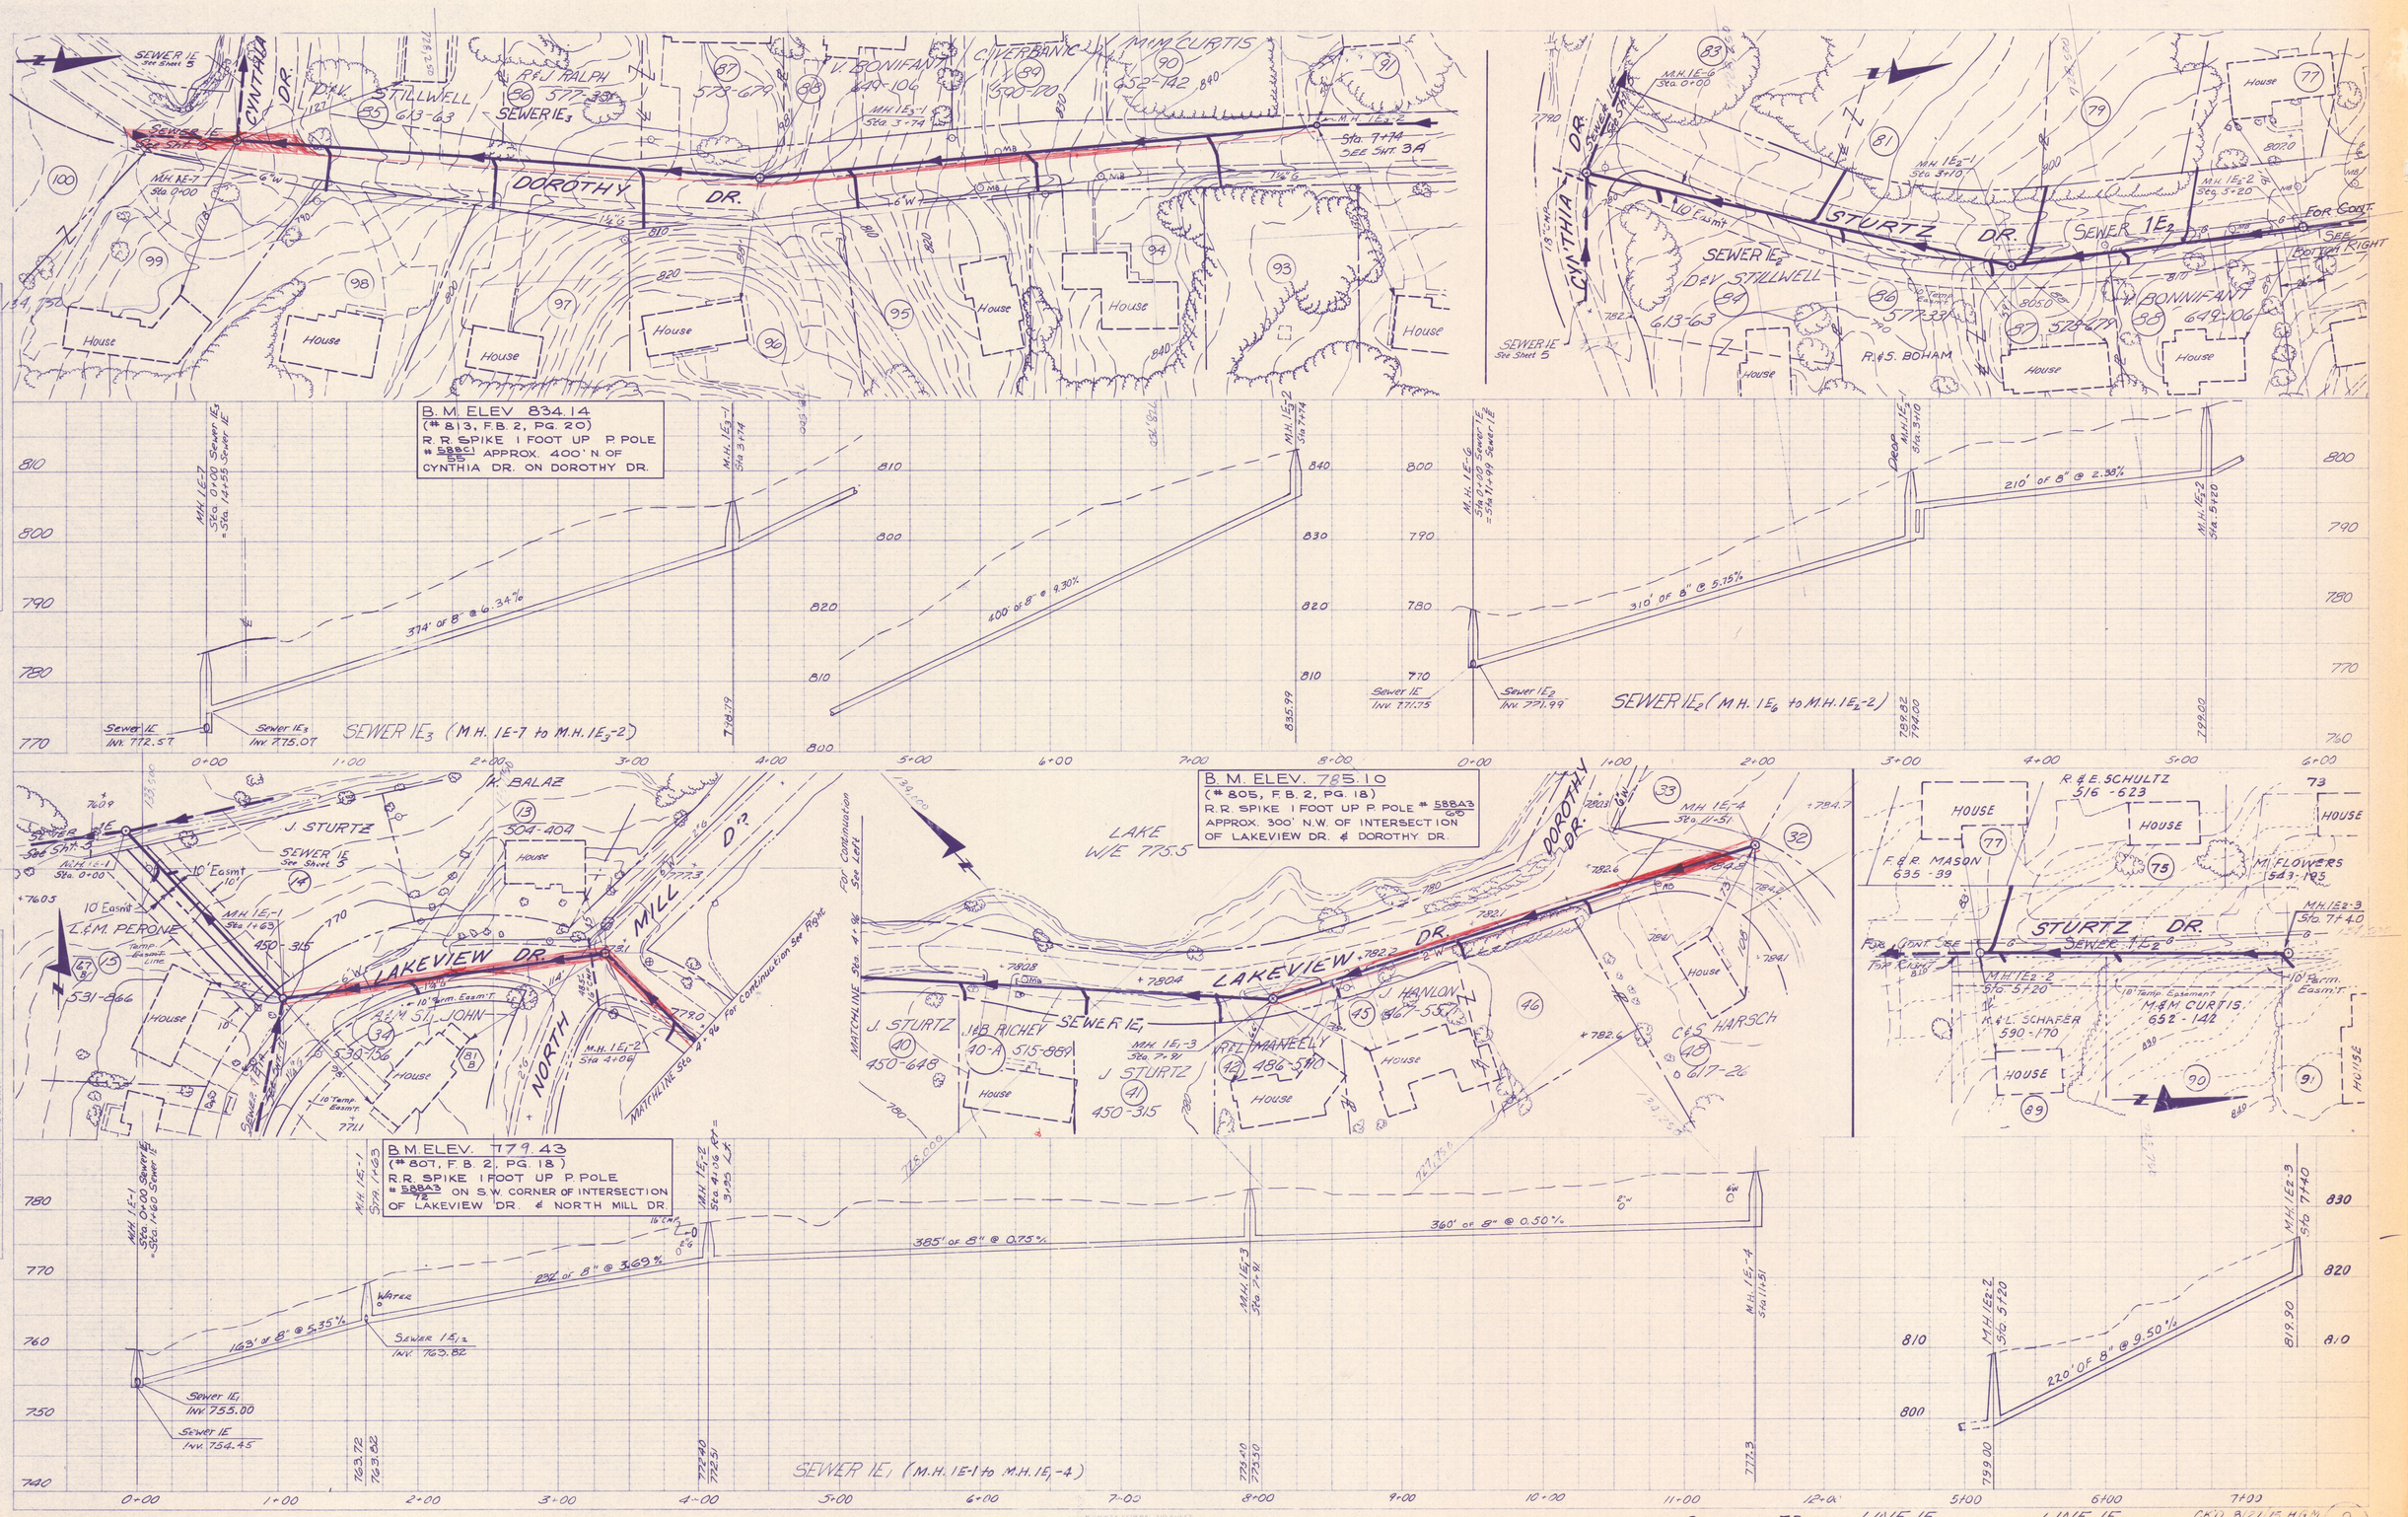
B. M. ELEV 834.14
(# 813, F.B. 2, PG. 20)
R.R. SPIKE 1 FOOT UP P. POLE # 588C1 55 APPROX. 400' N. OF CYNTHIA DR. ON DOROTHY DR.
DOROTHY DR.
CYNTHIA DR.
STURTZ DR.
LAKEVIEW DR.
NORTH MILL DR.
SEWER 1E
SEWER 1E3
SEWER 1E2
SEWER 1E1
374' of 8" @ 6.34%
400' of 8" @ 9.30%
310' of 8" @ 5.15%
210' of 8" @ 2.38%
Sewer 1E Inv. 772.57
Sewer 1E3 Inv. 775.07
Sewer 1E Inv. 771.75
Sewer 1E2 Inv. 771.99
SEWER 1E3 (M.H. 1E-7 to M.H. 1E3-2)
SEWER 1E2 (M.H. 1E6 to M.H. 1E2-2)
B. M. ELEV. 785.10
(# 805, F.B. 2, PG. 18)
R.R. SPIKE 1 FOOT UP P. POLE # 588A3 66 APPROX. 300' N.W. OF INTERSECTION OF LAKEVIEW DR. & DOROTHY DR.
B.M. ELEV. 779.43
(# 807, F.B. 2, PG. 18)
R.R. SPIKE 1 FOOT UP P. POLE # 588A3 72 ON S.W. CORNER OF INTERSECTION OF LAKEVIEW DR. & NORTH MILL DR.
385' of 8" @ 0.73%
360' of 8" @ 0.50%
234' of 8" @ 3.69%
143' of 8" @ 5.35%
220' of 8" @ 9.50%
Sewer 1E1 Inv. 755.00
Sewer 1E Inv. 754.45
Sewer 1E1-2 Inv. 763.82
SEWER 1E1 (M.H. 1E-1 to M.H. 1E1-4)
LAKE W/E 775.5
PLAN
PROFILE
NOTE BOOK
SURVEYED
PLOTTED
ALIGNMENT CHECKED
RT. OF WAY CHECKED
GRADES CHECKED
B.M.'s NOTED
STRUCTURE LOCATIONS CHECKED
PLATE 2-DOUBLE PLAN AND PROFILE FULL LINE
CONTRACT 1B
LINE 1E1
LINE 1E3
LINE 1E2
CKD 8/21/15 H.G.M.
9/31