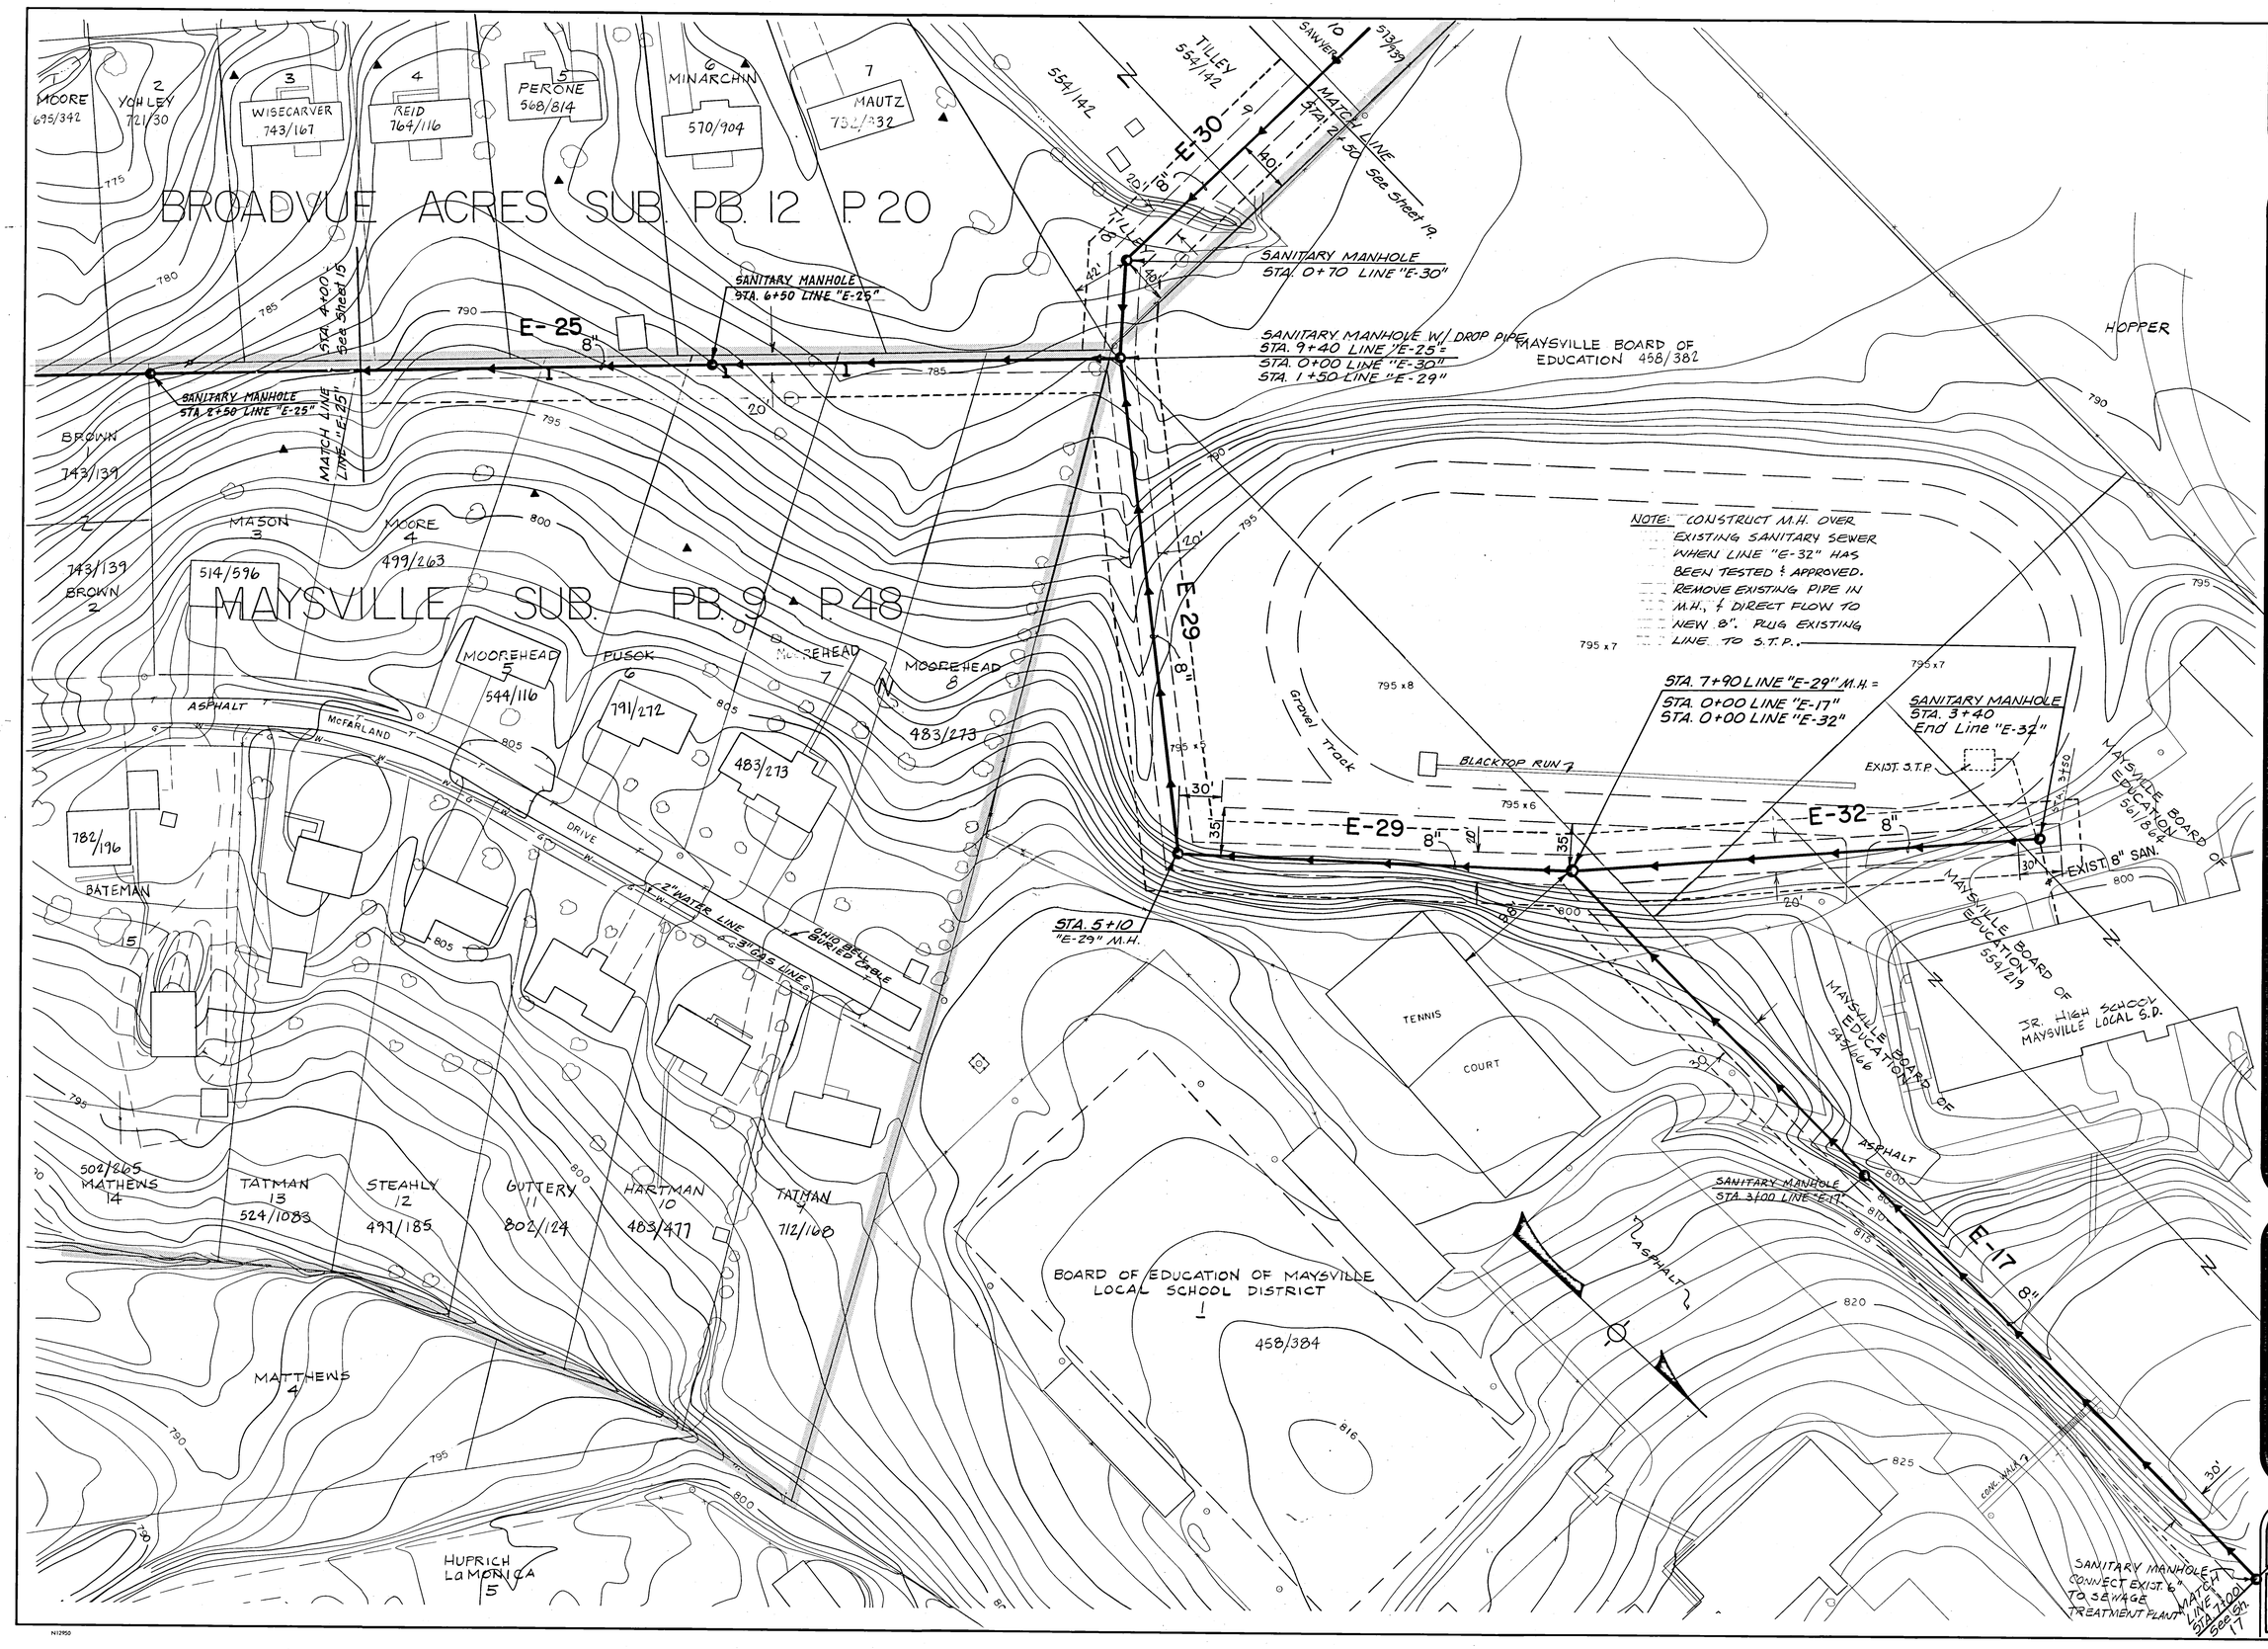

Revisions

Designed by: S.W. Date: 9-82
Drawn by: W.H.J. Date: 9-82
Checked by: J.L.R. Date: 9-3-82
Approved by: J.L.R. Date: 9-3-82

MUSKINGUM COUNTY, OHIO

PLAN - Lines "E-17", "E-25", "E-29", "E-30" & "E-32"

Maysville III Area Wastewater Project
CONTRACT DIVISION C

Design Enterprise Ltd.

Scale
1" = 50'

Sheet
18 of 59

AREA 5