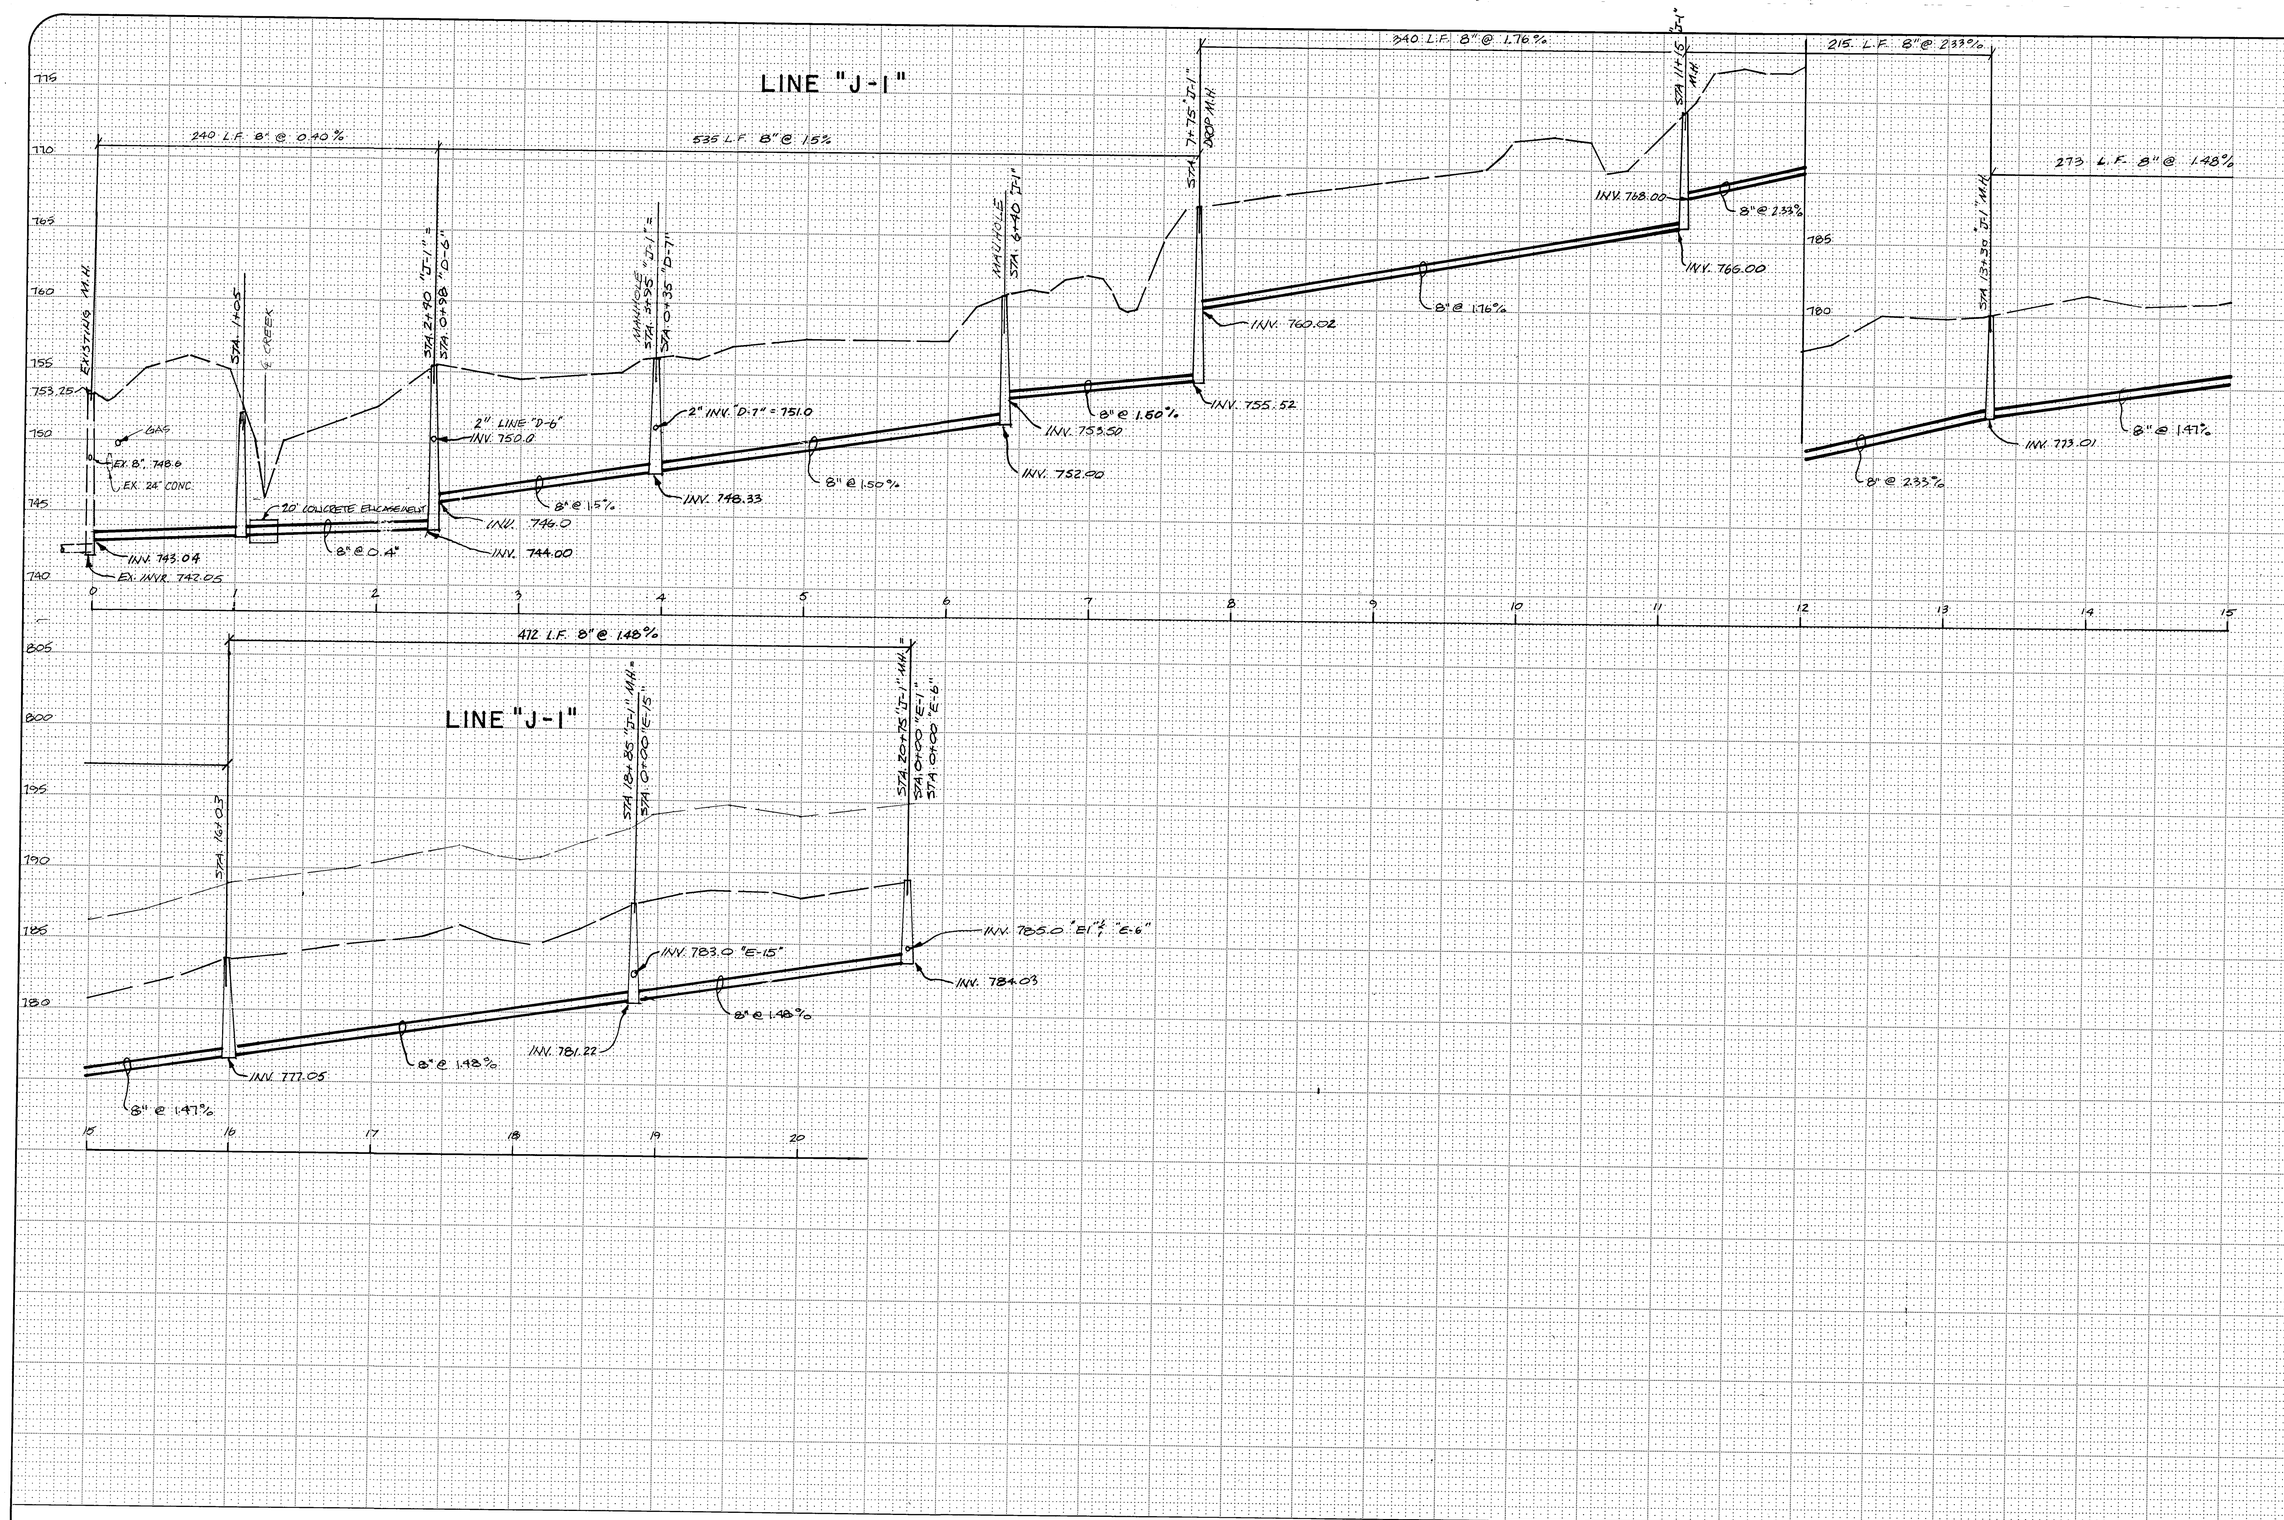

Revisions

Designed by: S.W. Date: 9-82
Drawn by: D.B. Date: 9-82
Checked by: J.L.R. Date: 9-3-82
Approved by: J.L.R. Date: 9-3-82

MUSKINGUM COUNTY, OHIO

PROFILE - Line "J-I"

Maysville III Area Wastewater Project
CONTRACT DIVISION C

Design Enterprise Ltd.

Scale: