MUS-CITY OF ZANESVILLE
TAYLOR STREET

FHWA Region	STATE	PROJECT	
5	OHIO		

D.M. 7-24-78
J.D. 5-25-79

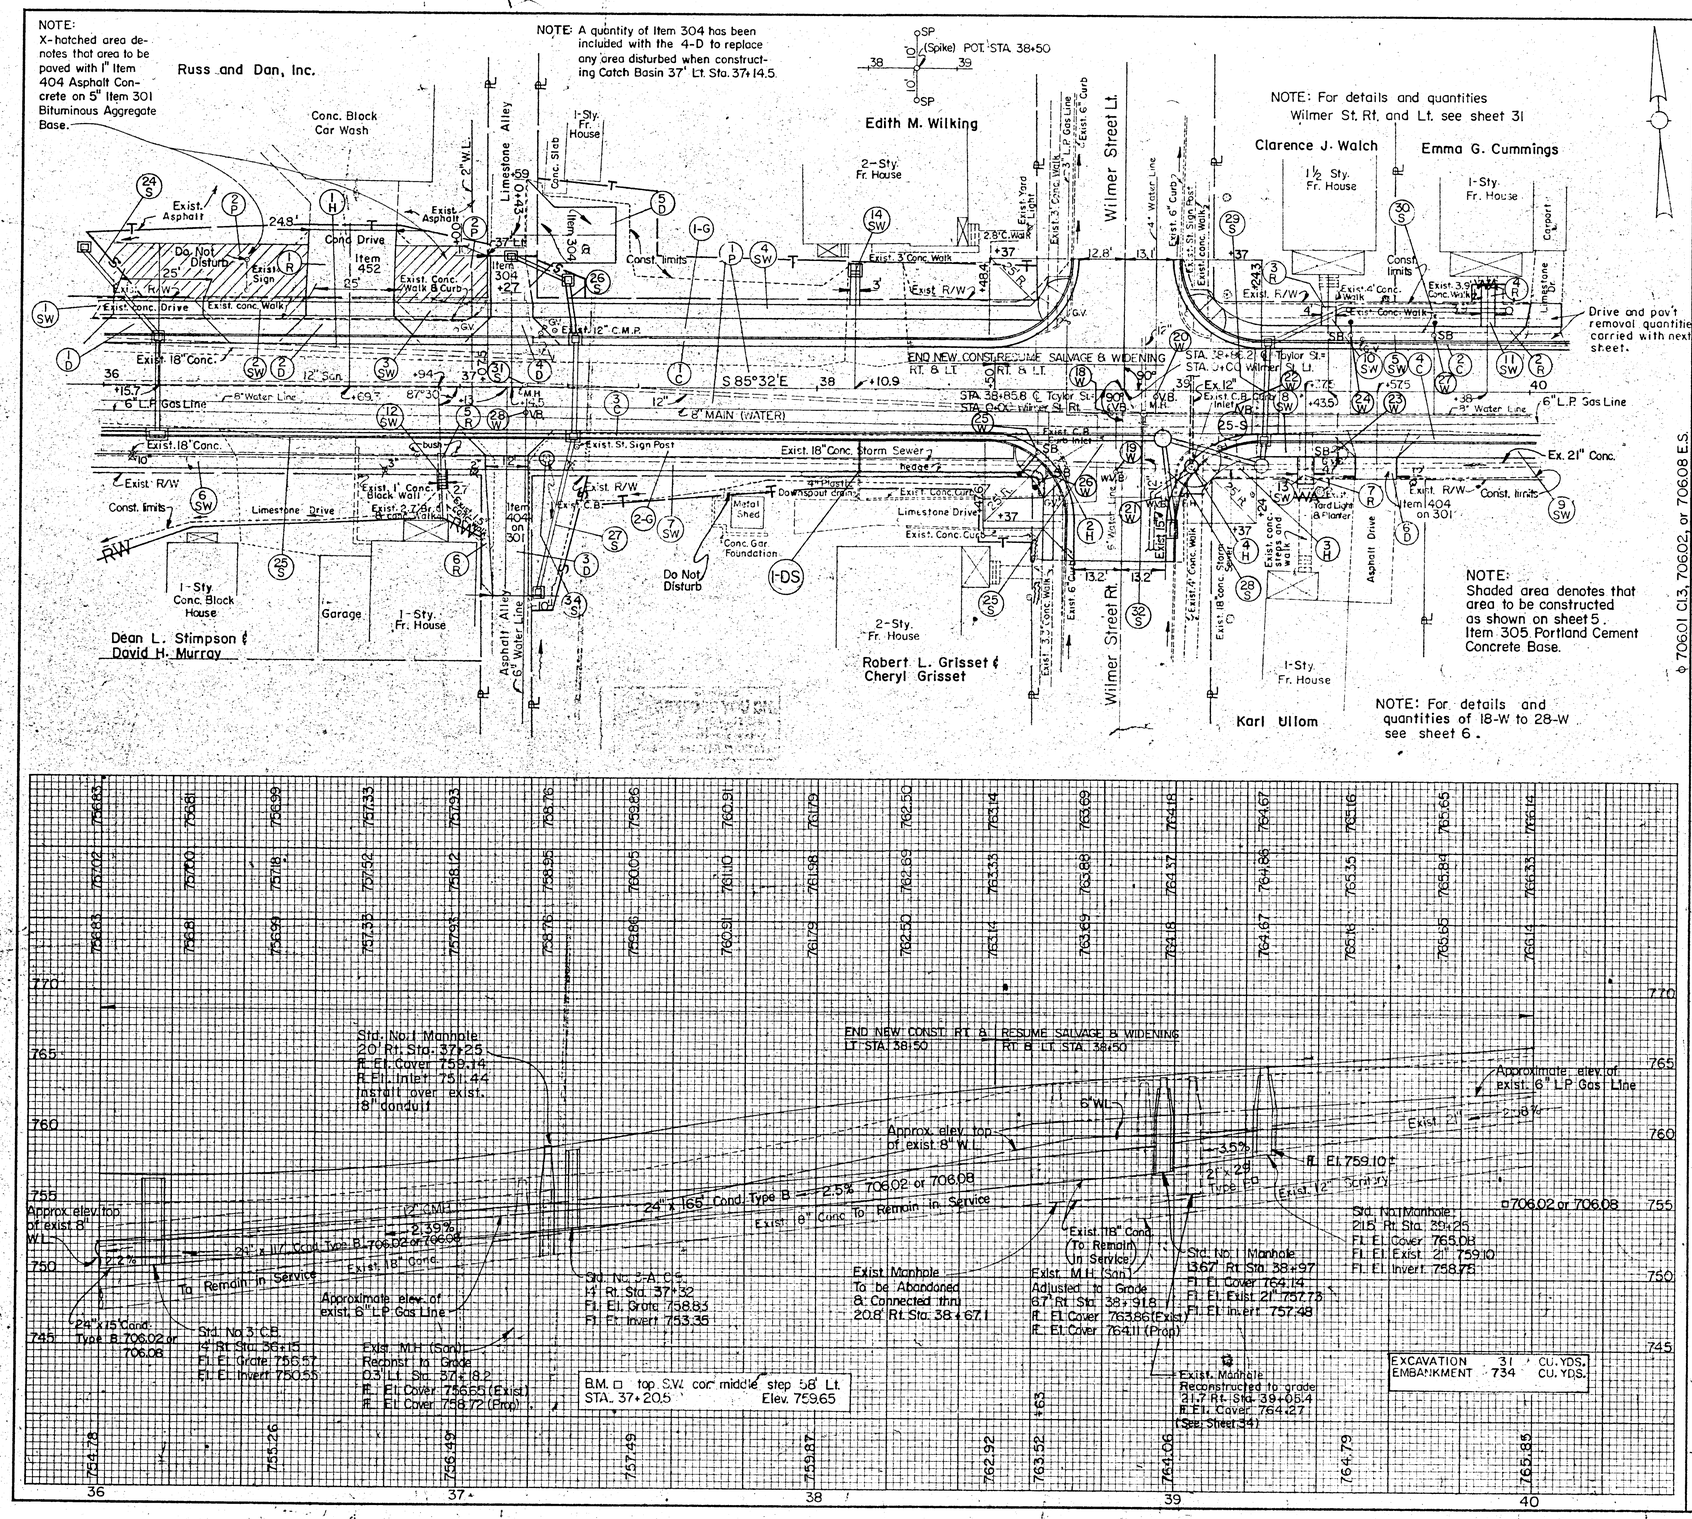

QUANTITIES

REF. NO.	STATION TO STATION	SIDE	404 Asph. Conc. Cu. Yds.	402 Asph. Conc. Cu. Yds.	301 Bit. Aggr. Base Cu. Yds.	609 Comb. Curb and Gutter Sta. Type 2 Lin. Ft.	608 Conc. Conc. Walks Steps 4" Type B Sq. Ft.	452 P.P.C.C.P. 6" Sq. Yds.	304 Aggr. Base Cu. Yds.	202 Removed Concr. Walk Sq. Yds.	202 Removed Bituminous Walk Sq. Yds.	603 Conduit Type C 4" Lin. Ft.	660 Sod-ding Sq. Yds.	203 Sub-grade comp. Sq. Yds.	REF. NO.	STATION TO STATION	SIDE	603 Conduit Type B 12"x21" Lin. Ft.	604 Catch Basin Each 3	3-A	22B	7★	6	603 Cond. Type C 12" Lin. Ft.	604 Manhole 12" x 60" Std. Each	604 Manhole 12" Bend Each	SEE SHEET NO.
			M drive					6"																			
1-P	36+00 - 40+00	Rt.																									
2-P	36+00 - 37+08	Lt.	4.7	51.7	23.7																						
1-C	36+00 - 38+48.4	Lt.		161.6		248.4																					
2-C	39+24.3 - 40+00	Lt.				75.7																					
3-C	36+00 - 38+47.6	Rt.				247.6																					
4-C	39+24 - 40+00	Rt.				76.0																					
1-SW	36+00 - 36+03.2	Lt.					12.8																				
2-SW	36+28.2 - 36+56.8	Lt.					114.4																				
3-SW	36+81.8 - 37+08.5	Lt.					106.8																				
4-SW	37+20.5 - 38+48.4	Lt.					511.6																				
5-SW	39+24.3 - 39+91.5	Lt.					237.12																				
6-SW	36+00 - 37+08.5	Rt.					2688																				
7-SW	37+20.5 - 38+47.6	Rt.					4340																				
8-SW	39+24 - 39+45	Rt.					5084																				
9-SW	39+70 - 40+00	Rt.					840																				
10-SW	39+43.5 (see sheet 25)	Lt.					1200																				
11-SW	39+88 (see sheet 26)	Rt.					220																				
12-SW	36+94 (see sheet 24)	Lt.					449																				
13-SW	39+37.5 (see sheet 25)	Rt.						18.5																			
1-D	36+15.7 (see sheet 23)	Lt.					36.7																				
2-D	36+69.3 (see sheet 23)	Lt.							292																		
3-D	37+13 (see sheet 24)	Rt.							859																		
4-D	37+14.5 (see sheet 24)	Lt.							16.2																		
5-D	Deleted (see sheet 24)	Lt.							16.2																		
6-D	39+57.5 (see sheet 26)	Rt.	0.2		1.0				11.3																		
1-DS	38+12	Rt.									12																
1-R	36+69.3	Lt.								53.5					1-H	36+00 - 37+26	Lt										
2-R	39+24.3 - 40+00	Lt.									302.8				2-H	38+67.1	Rt.										
3-R	39+43.5	Lt.									14.4				3-H	39+05.4 - 39+25	Rt.										
4-R	39+8.8	Lt.									35.9				4-H	39+05.4	Rt.										
5-R	36+94	Rt.									26.2																
6-R	37+06	Rt.									5.3																
7-R	39+37.5	Rt.									56.1																
1-G	36+00 - 38+48.4	Lt.										84.9															
2-G	36+00 - 38+47.6	Rt.										128.1															
TOTALS	36+00 - 40+00										(From sheet 26)	364			TOTALS												
		Rt & Lt.	37	6	52	193	648	228	31	11	48	17	54	441	12	577	667	106	29	297	2	4	2	2	3	137	49	3	

★ Modified As Per Plan

□ 706.02 or 706.08

✕ 706.01, 706.02, or 706.08

◇ 706.01 Cl.3, 706.02, or 706.08 E.S.

REF. NO.	STATION TO STATION	SIDE	604 Manhole Adjusted to grade Each	604 Manhole Reconst. to grade Each	202 Pipe Removed Under 24" Lin. Ft.	202 Manhole Abandon & Connected Thru Each	604 Manhole Reconst. to grade As per plan Each	See Sheet No.
31-S	37+18.2	Lt.	1					
32-S	38+91.8	Rt.	1					
1-H	36+00 - 37+26	Lt			126	1		
2-H	38+67.1	Rt.					1	34
3-H	39+05.4 - 39+25	Rt.			18			
4-H	39+05.4	Rt.						
TOTALS			1	1	144	1	1	34