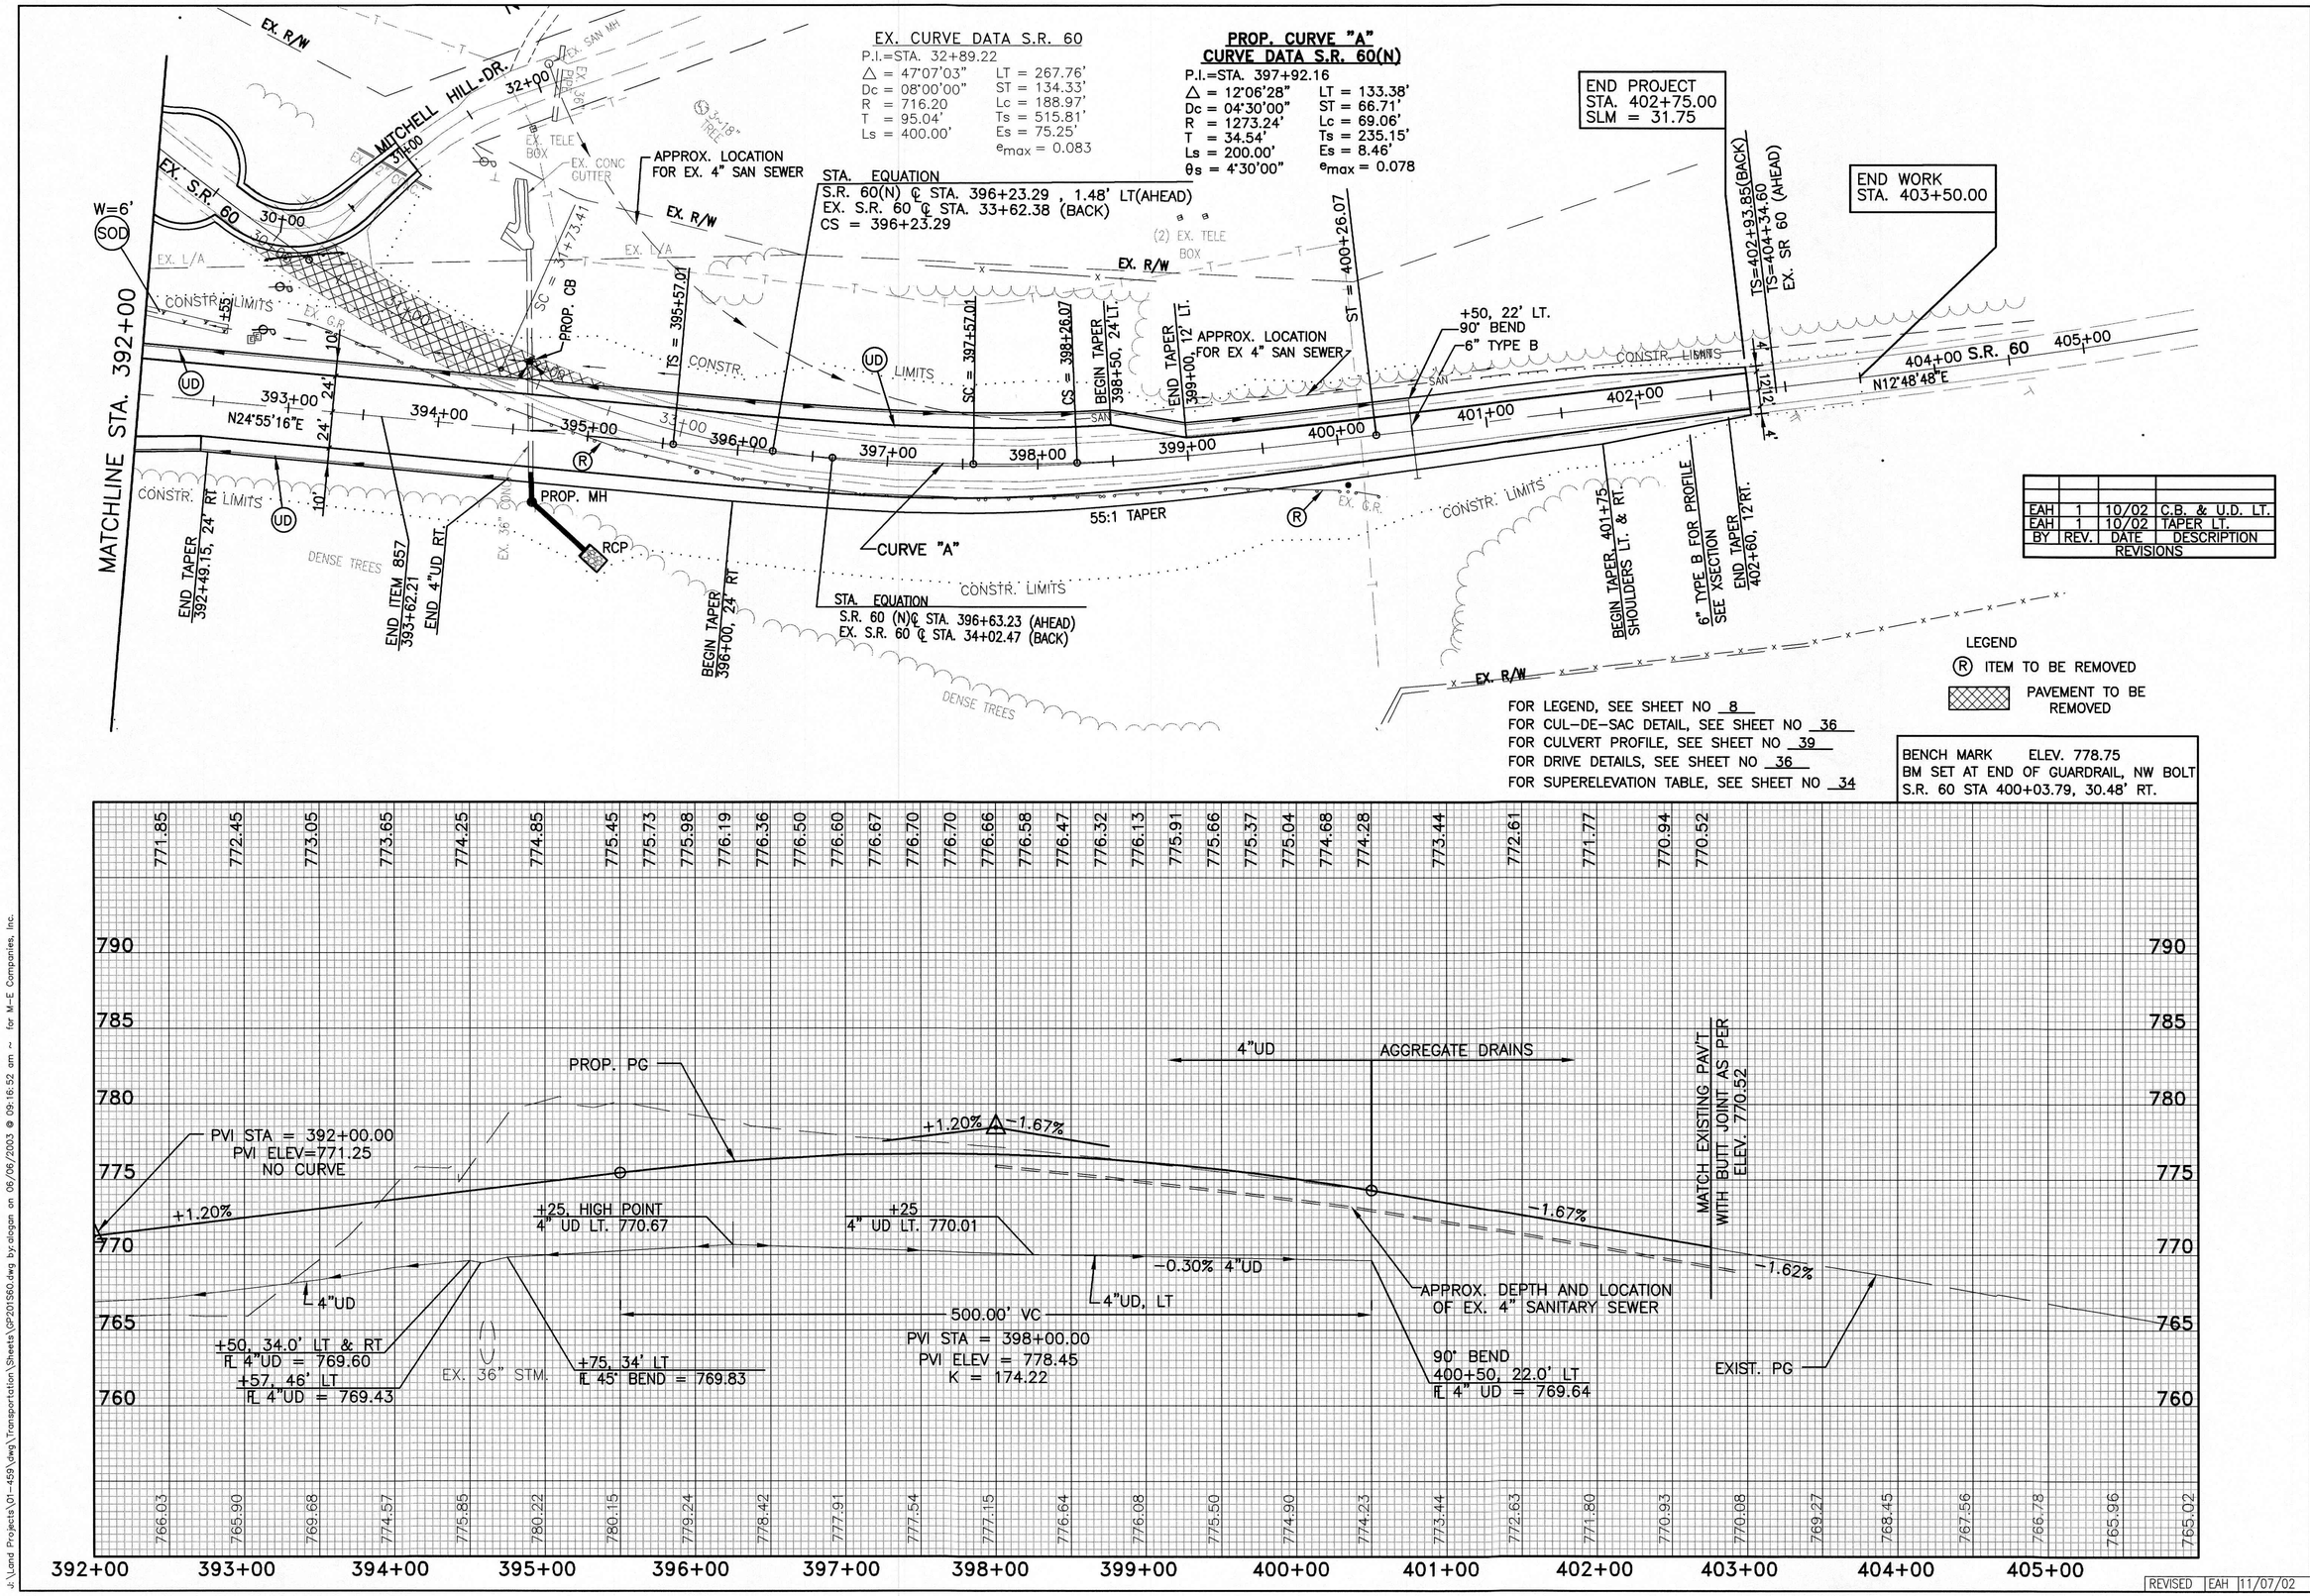

N

0 25 50 100
HORIZONTAL SCALE IN FEET

CALCULATED EAH
CHECKED XXX

PLAN AND PROFILE – MUS– 60(N)
STA. 392+00 TO STA. 405+50

MUS–60–31.30

J:\Land Projects\01-459\dwg\Transportation\Sheets\GP201560.dwg by:slogan on 06/06/2003 @ 09:16:52 am ~ for M-E Companies, Inc.