FED. RD. DIVISION	STATE	PROJECT	TYPE FUNDS
2	OHIO		

200
201

MUS. 22-(3.27-6.43) R/W PLAN

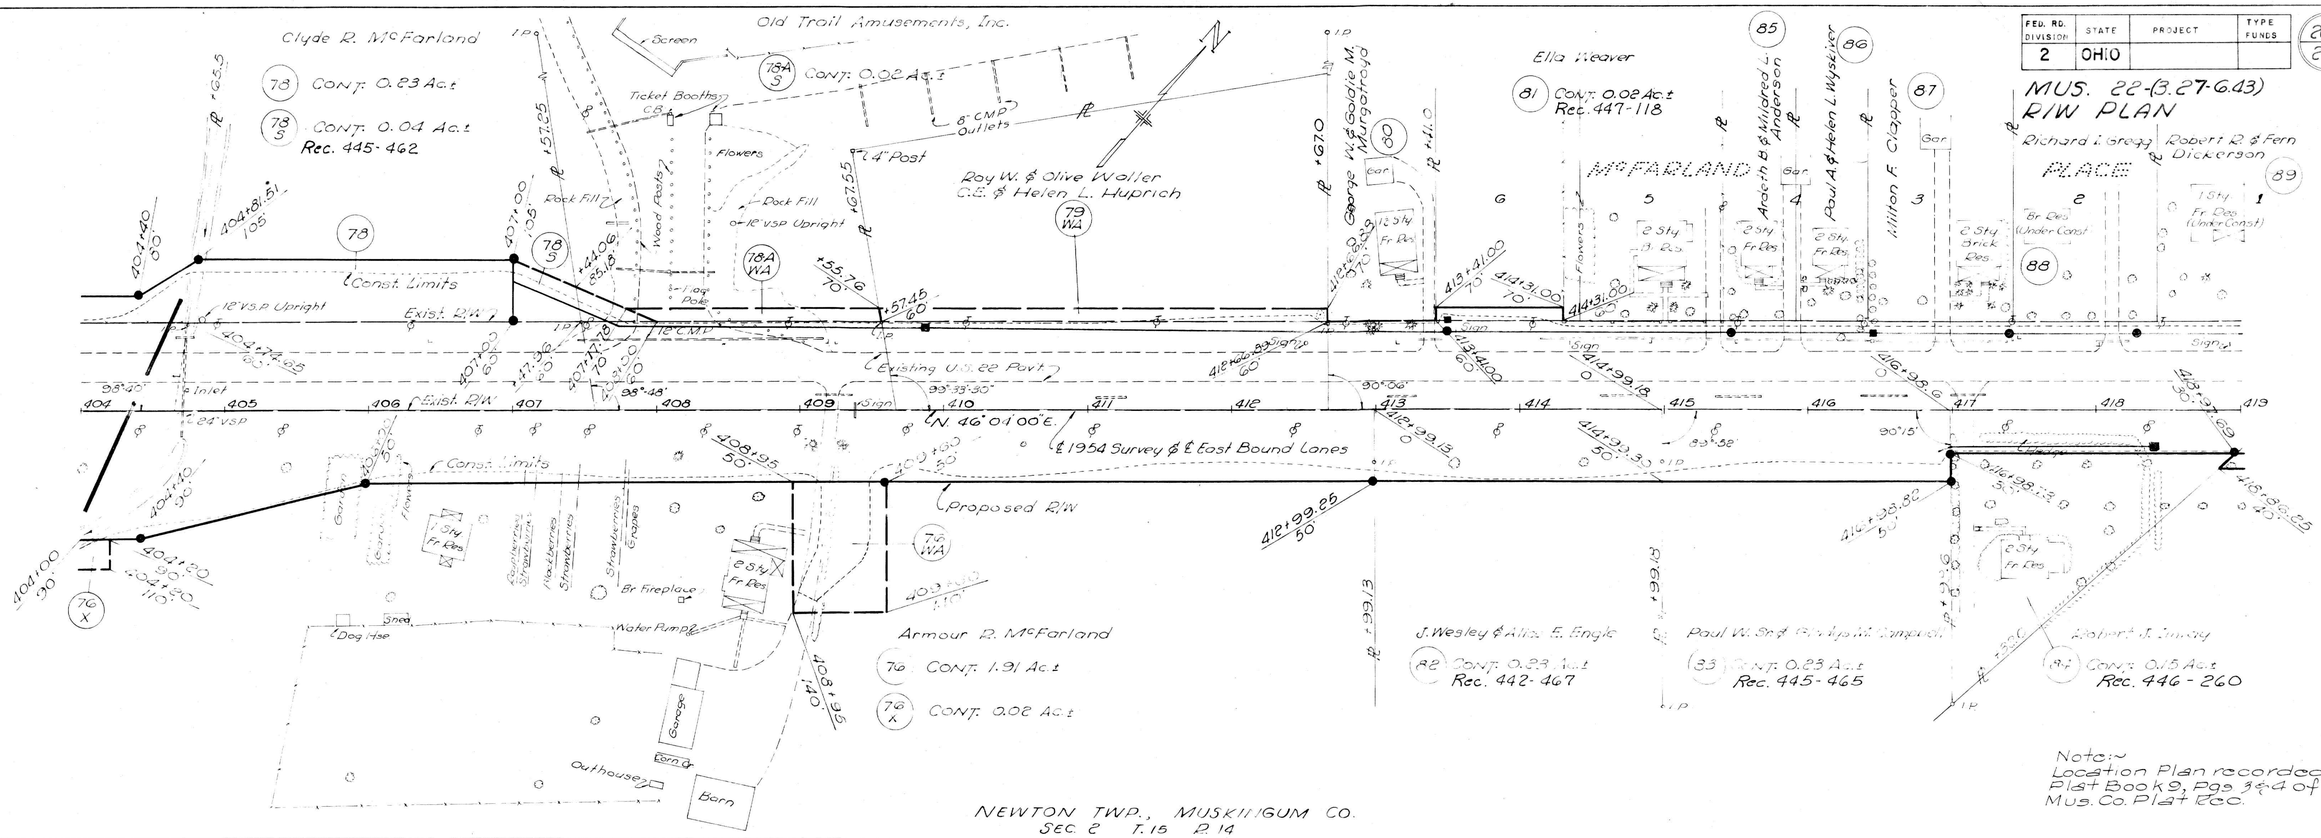

Note:-
Location Plan recorded in Plat Book 9, Pgs 3 & 4 of Mus. Co. Plat Rec.

R/W 404+00 - 419+00