FED. RD. DIVISION	STATE	PROJECT	FISCAL YEAR	
2	OHIO	F-1(5)		26 / 200

MUSKINGUM COUNTY
S.H. 1 SEC. T
& NEW CONCORD (Pt.)

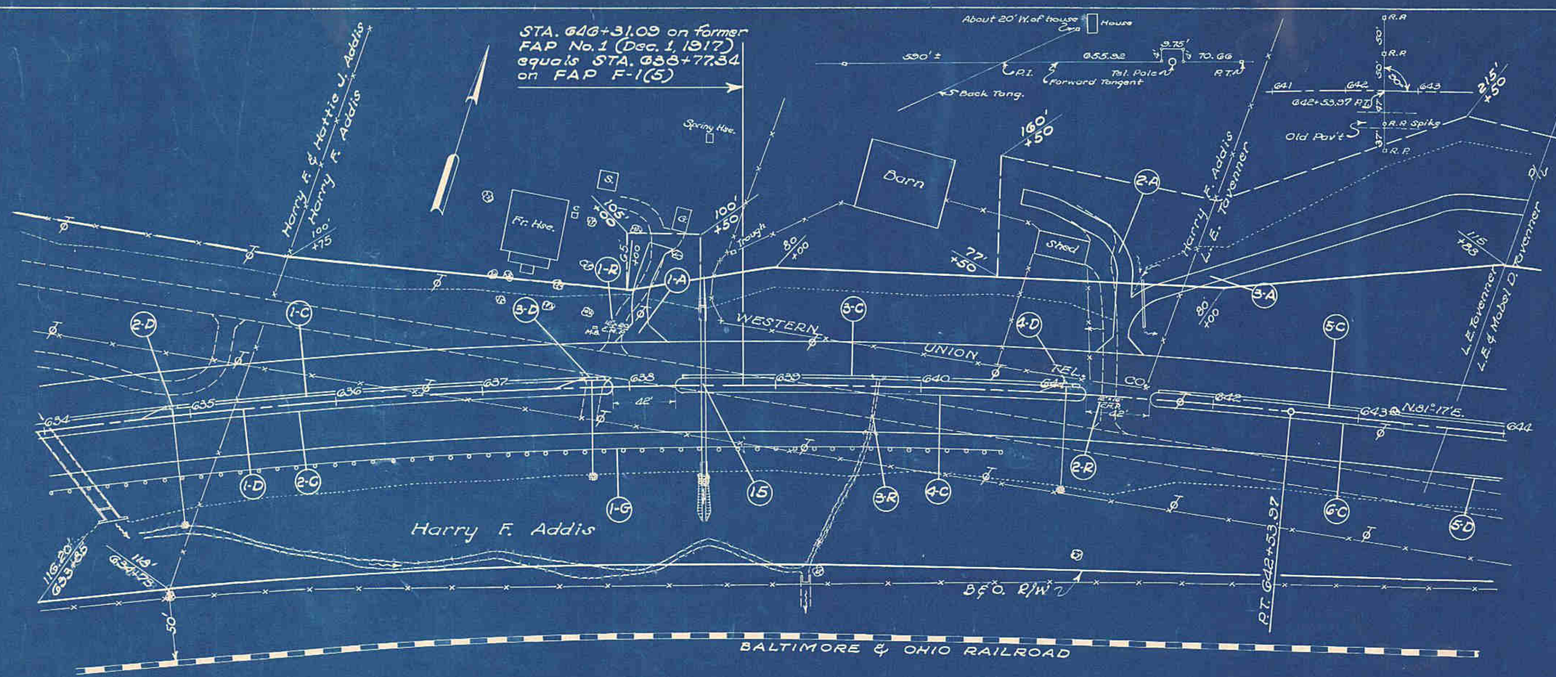

PAVEMENT REMOVAL

Station From	Station To	Rem. & Disp. of Exist. Bit. Surface Brick incl. Rolled Stone Base Sq. Yds.
634+00	635+50	267
643+00	644+00	167
Total		434

DRIVES & APPROACHES (A)

Item No.	Station	Side	Type	9" R.A.C.C. Pavement Sq. Yds.	Type 4-A Int. Curb Lin. Ft.	1-17 Aggregate Cu. Yds.	Pipe for Drives Lin. Ft. 12"	Details on Sheets
1-A	638+09.5	Lt.	3	61.94	32.98	11		X-Sec.
2-A	641+35	Lt.	3	61.94	32.98	20		141
3-A	641+40	Lt.	3			48	34	X-Sec.
Totals				123.88	65.96	79	34	

CURB & GUTTER (C)

Item No.	Station From	Station To	Side	Type 4 Comb. Curb & Gutter Lin. Ft.	Type 4-A Integral Conc. Curb - Lin. Ft.
1-C	634+00	637+83	Lt.	383	
2-C	634+00	637+83	Rt.		383
3-C	638+36	641+08.5	Lt.	272.5	
4-C	638+36	641+08.5	Rt.		272.5
5-C	641+66.5	644+00	Lt.	233.5	
6-C	641+66.5	644+00	Rt.		233.5
Totals				894.0	894.0

GUARD RAIL (G)

Item No	Station From	Station To	Side	New Lin. Ft.
1-G	634+00	640+57.5	Rt.	657.5
Total				657.5

STRUCTURES 20' SPAN & UNDER

Struc. No.	Station	Present Type	Present Size	Present Length	Proposed Type	Proposed Size	Proposed Length	Details on Sheet
15	638+50				Pipe	36"	116'-0"	175

CURB REMOVAL

Station From	Station To	Side	Conc. Curb Removed & Stored Lin. Ft.
634+00	635+50		320
643+00	644+00		200
Total			520

REMOVALS (R)

Item No.	Station	Side	Pipe Rem. & Store 15" & under Lin. Ft.	Structure 20' Span & under Unit
1-R	637+30	Lt.	20	
2-R	641+30	Rt.	16	
3-R	639+71	Rt.		2.5'x2.5'x36' Conc. Box
Total			36	1

DRAINAGE (D)

Item No.	Station From	Station To	Side	Std. C.B. Units	12" Pipe for S.S. under Pav't. Lin. Ft.	12" Outlet Pipe for S.S. Lin. Ft.	12"x30° Bend for S.S. Outlet Units	6" Pipe for R.U. incl. Full depth RB. Lin. Ft.	Rip rap Type 'A' Sq. Yds.
1-D	634+00	644+00	B.					1000	
2-D	634+88		Lt.	1	36	44	2		2
3-D	637+75		Lt.	1	36	28			2
4-D	641+00		Lt.	1	36	35			2
5-D	643+75	644+00	Rt.					25	
Total				3	108	107	2	1025	6

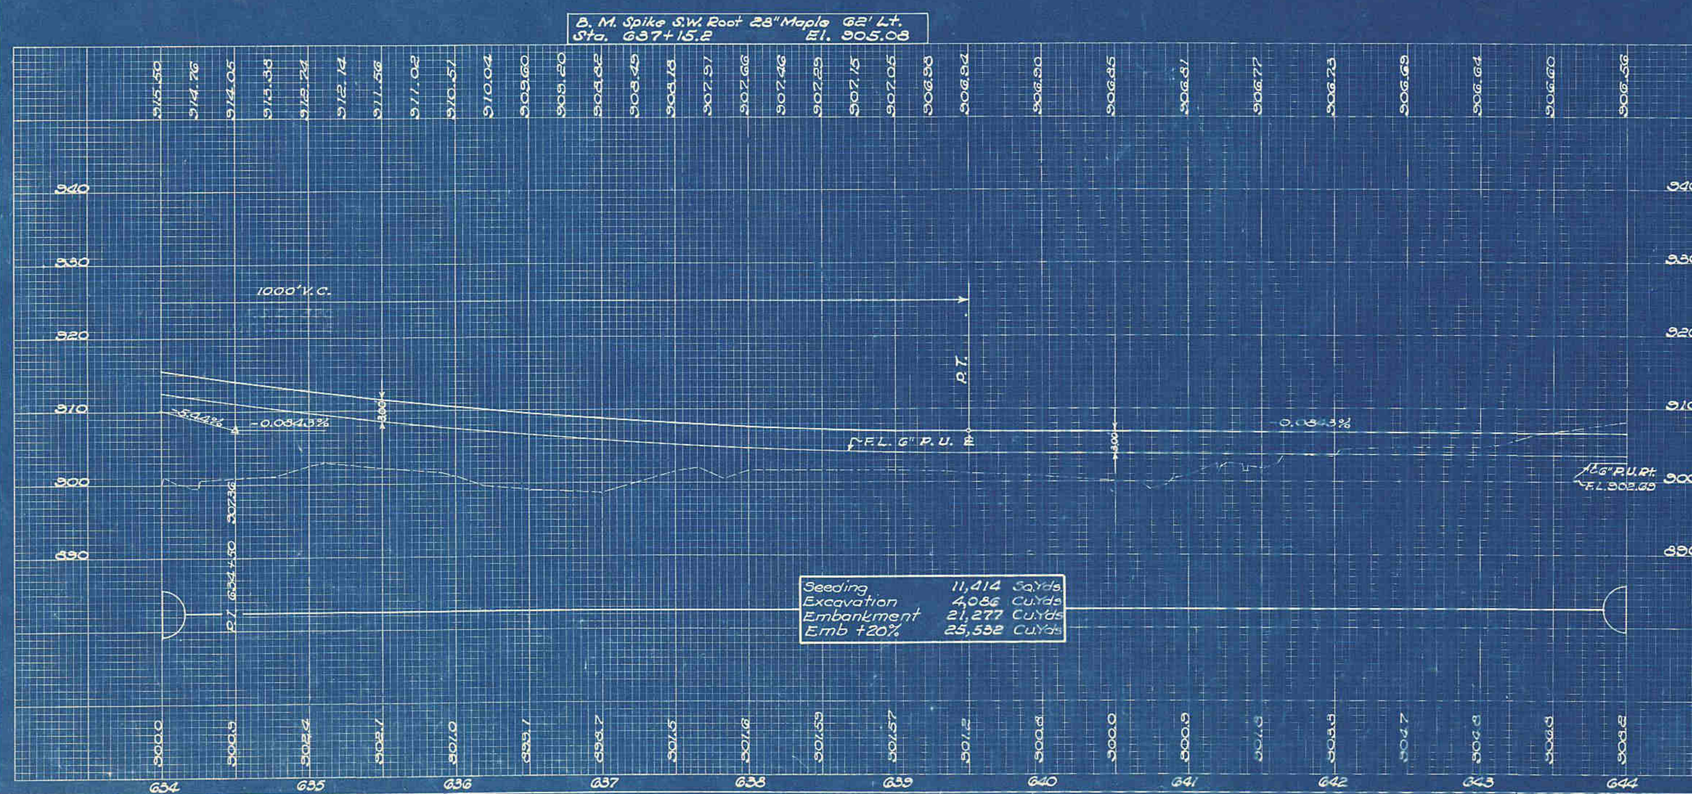

634 ~ 644