FED. RD. DIVISION	STATE	PROJECT	
2	OHIO		

MUS-60-8.11, 13.08
R/W PLAN

23/33

Note: S.R. 60 was formerly S.R. 77

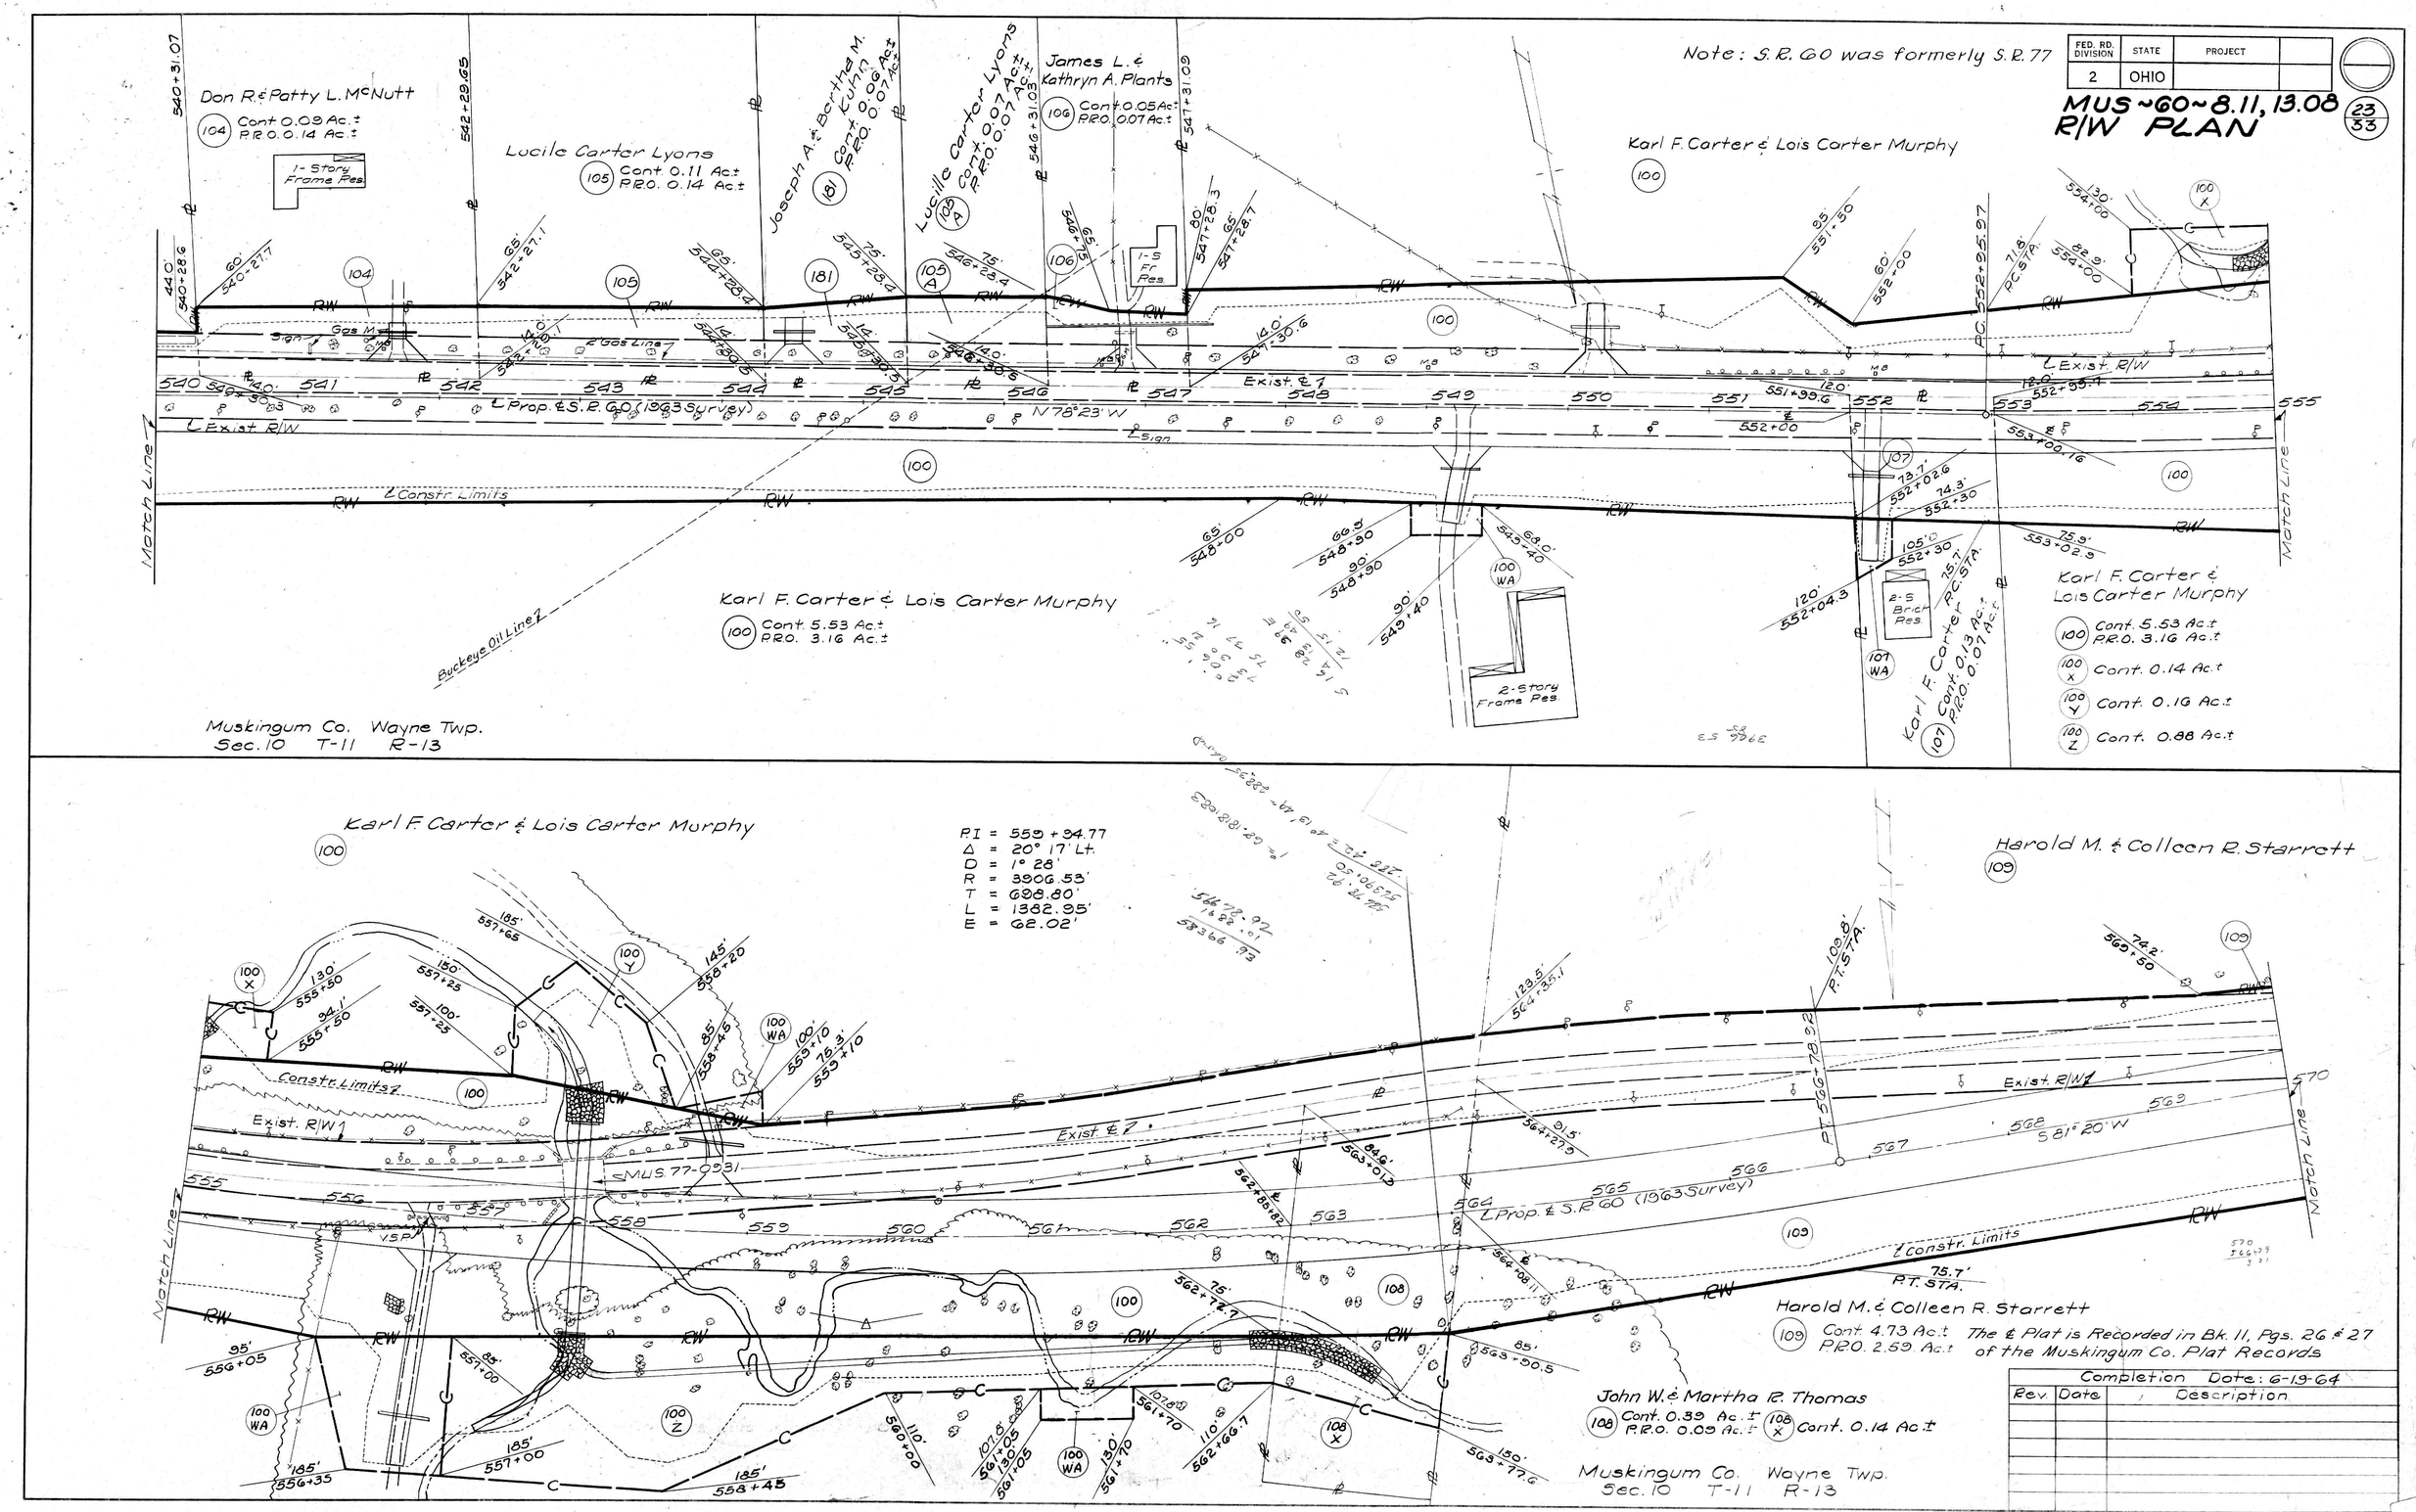

Completion Date: 6-19-64

Rev.	Date	Description