MUS-60-15.70

FED. RD. DIVISION	STATE	PROJECT	TYPE FUNDS
2	OHIO		

5/10

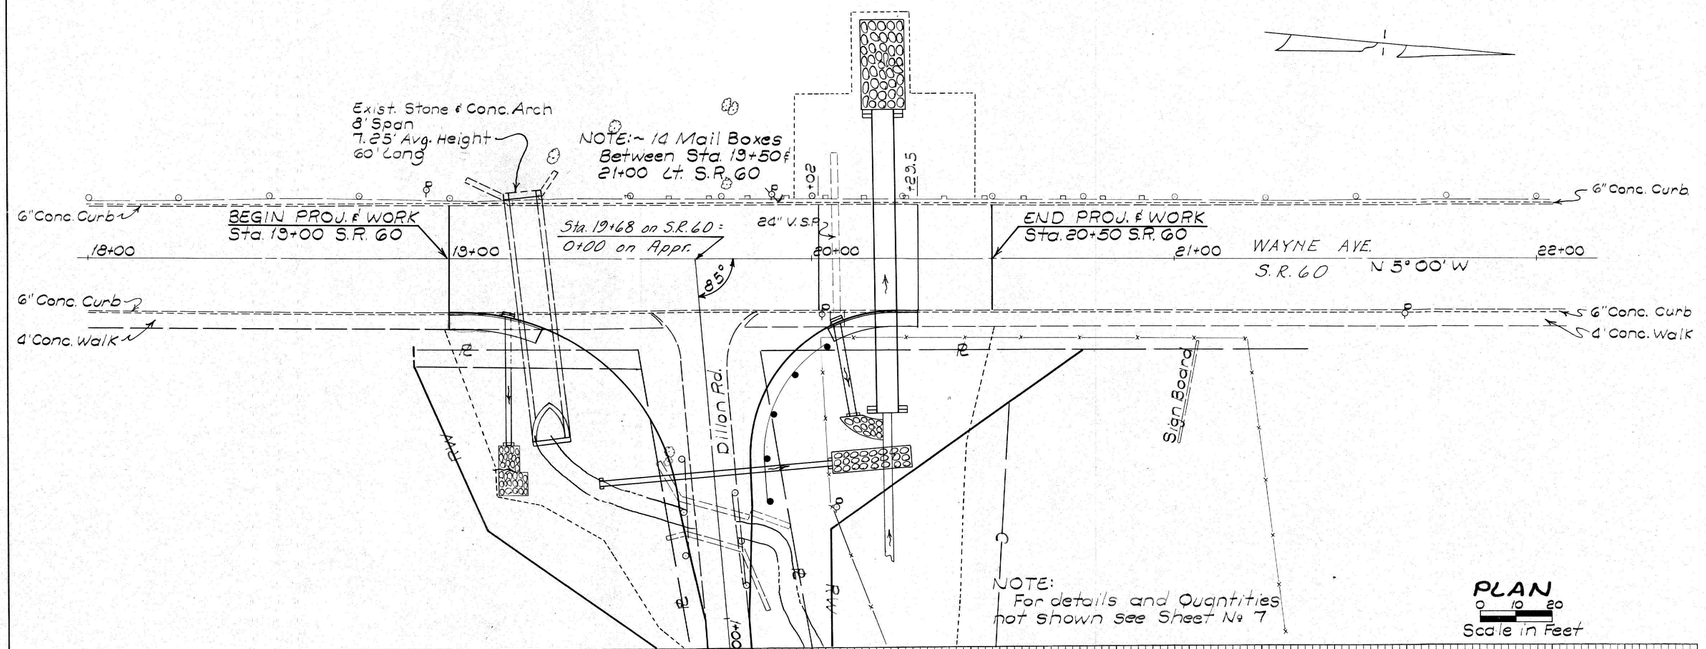

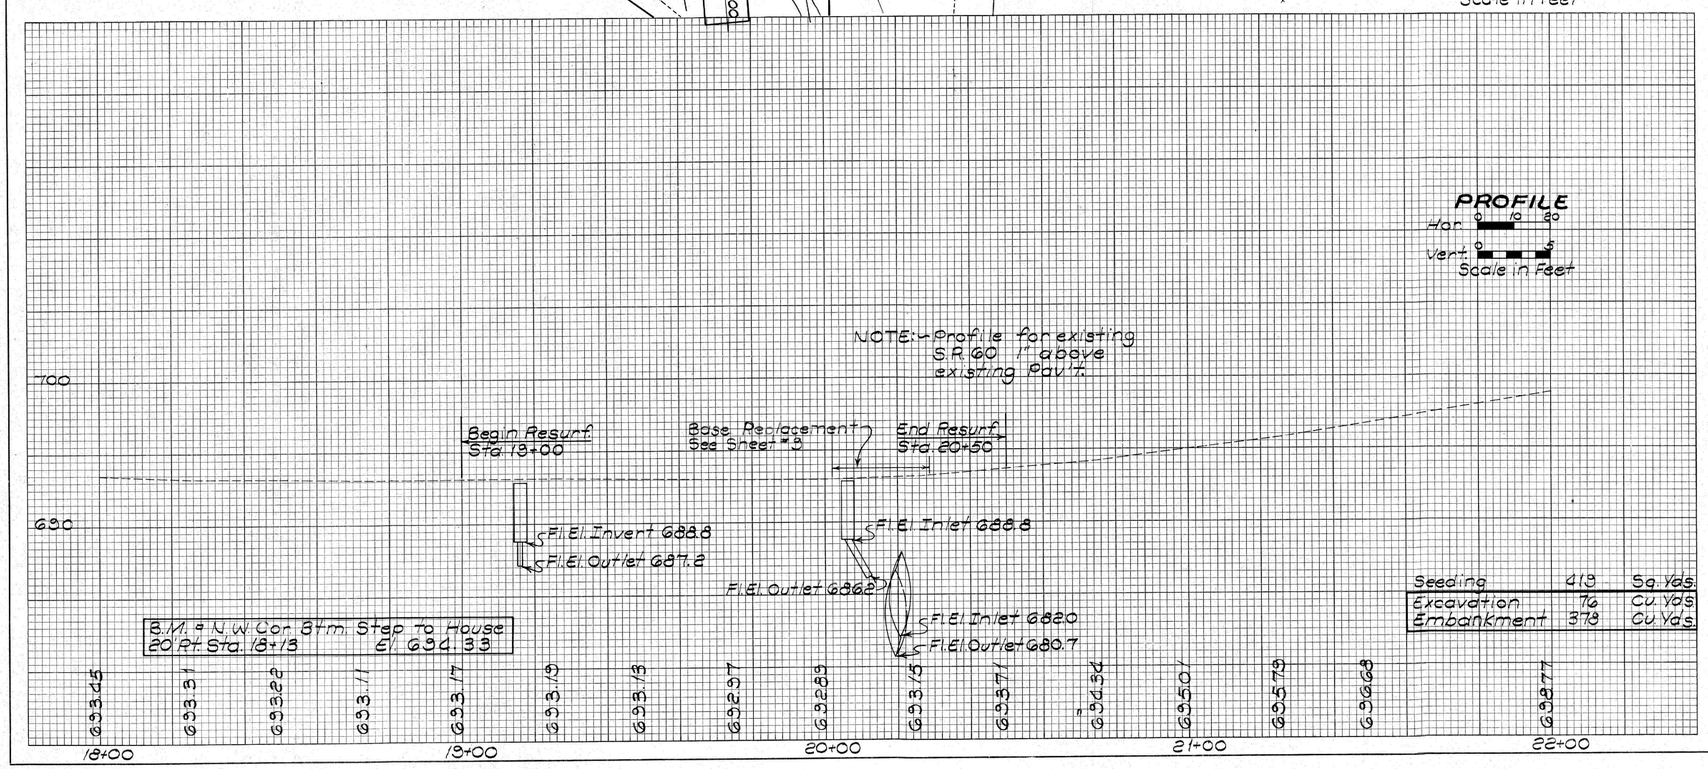

Seeding	419	Sq. Yds.
Excavation	76	Cu. Yds.
Embankment	378	Cu. Yds.

ESTIMATED QUANTITIES

REF. NO.	STATION TO STATION	SIDE	SEE SHEET NO.
TOTALS			