FED. RD. DIVISION	STATE	PROJECT	
2	OHIO		

10

MUS-60-15.70

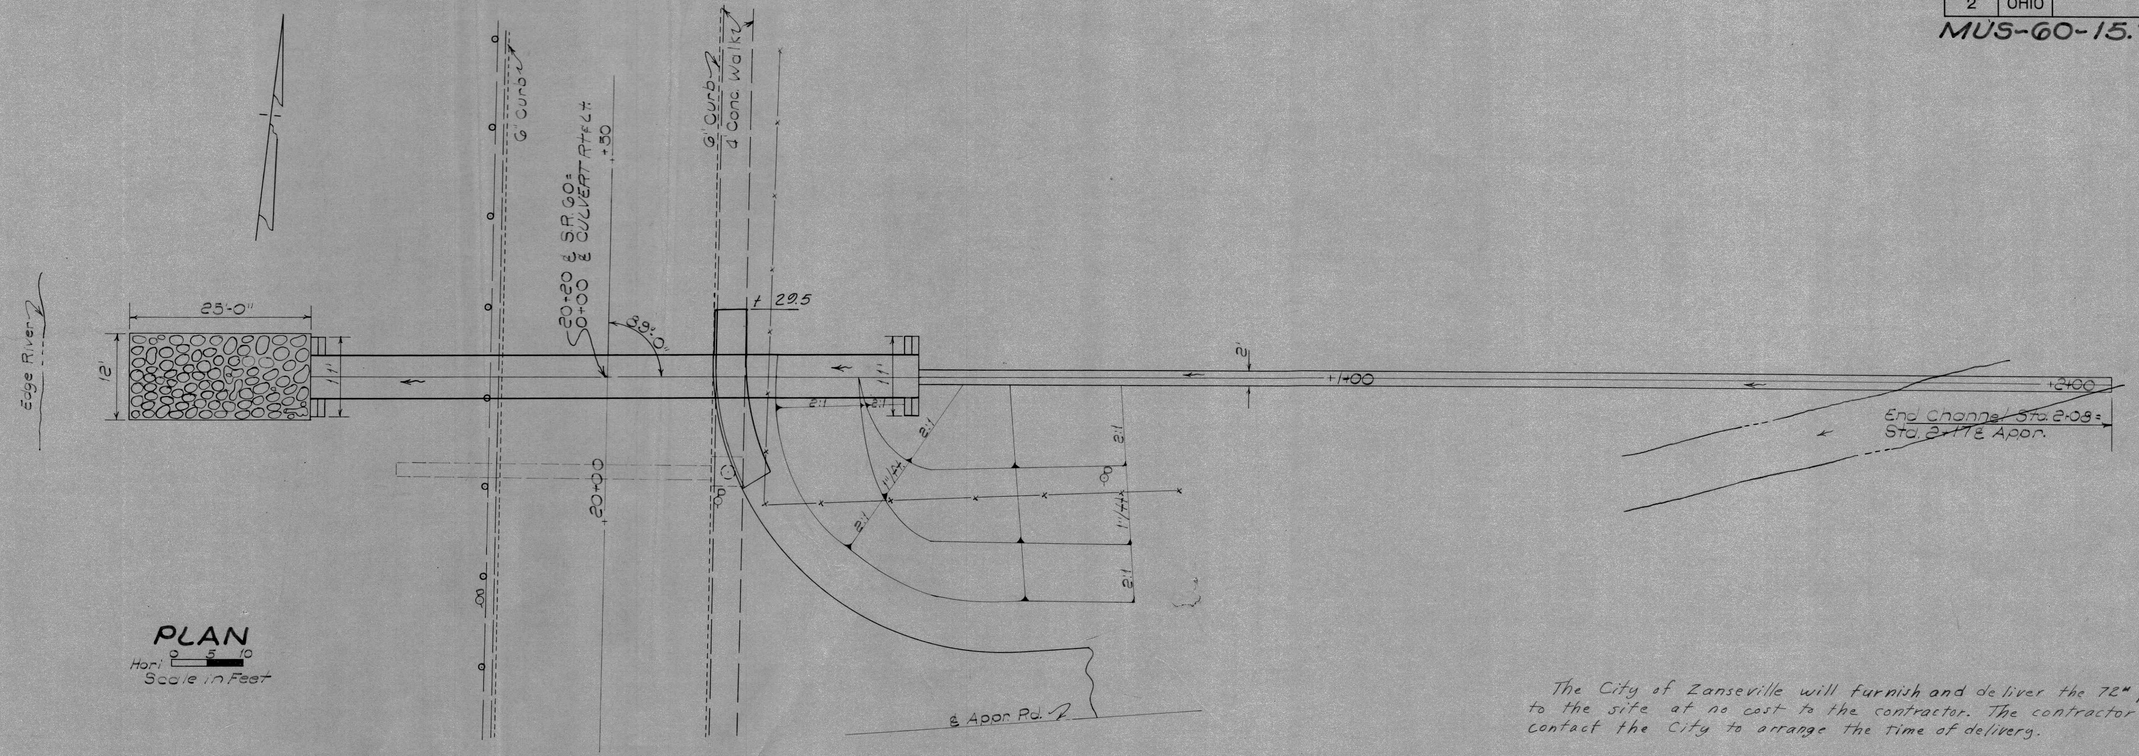

The City of Zanesville will furnish and deliver the 72" pipe to the site at no cost to the contractor. The contractor shall contact the City to arrange the time of delivery.

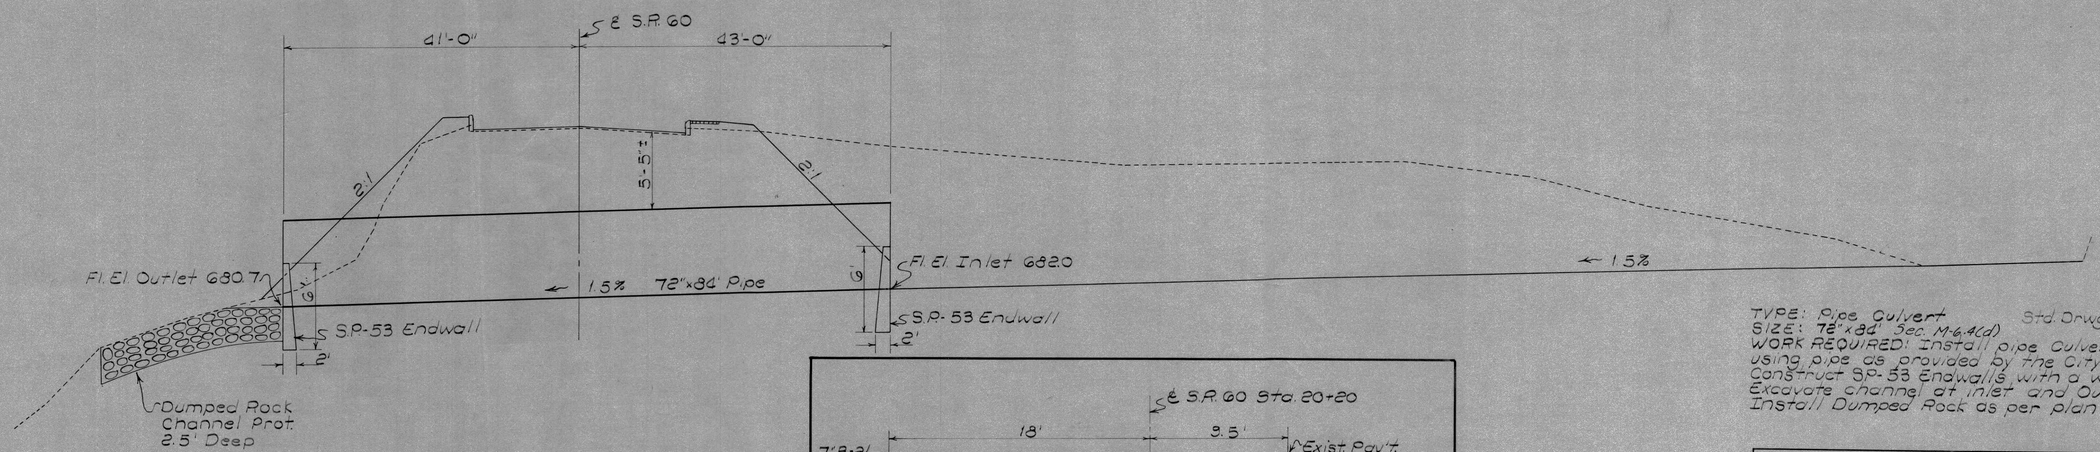

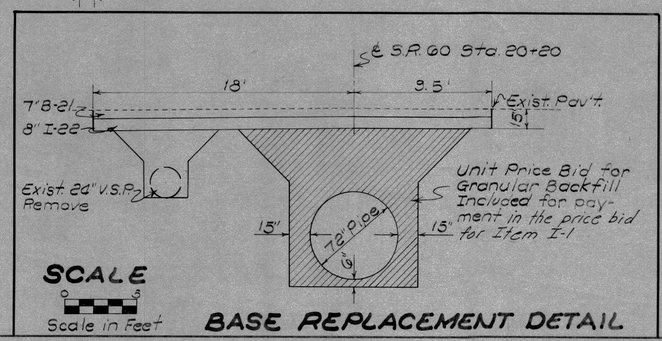

TYPE: Pipe Culvert Std. Drwg. I-1 & S.P.-53
SIZE: 72" x 84' Sec. M-6.4(d)
WORK REQUIRED: Install pipe culvert as shown using pipe as provided by the City of Zanesville. Construct S.P.-53 Endwalls with a width of 11'-0". Excavate channel at inlet and outlet as shown. Install Dumped Rock as per plan at outlet.

ESTIMATED QUANTITIES

I-1	72" Pipe to be installed only	84	Lin. Ft.
I-2	Masonry	6.0	Cu. Yds.
I-10	Dumped Rock Channel Prot.	26	Cu. Yds.
I-22	8" I-22 Subbase	20	Cu. Yds.
B-21	7" Waterproofed Aggr. Base Crse.	18	Cu. Yds.
E-3	Pav't. Removal	89	Sq. Yds.
E-8	Curb Removal	28	Lin. Ft.
I-12	Conc. Curb Type 6	28	Lin. Ft.

1	Sta. 20+20 Exist. S.R. 60	P.C. 72" x 84'	MUS-60-15.70