| FED. RD. DIVISION | STATE | PROJECT | |
|---|---|---|---|
| 2 | OHIO | | |

MUS.~77~ 19.74
R/W PLAN

1

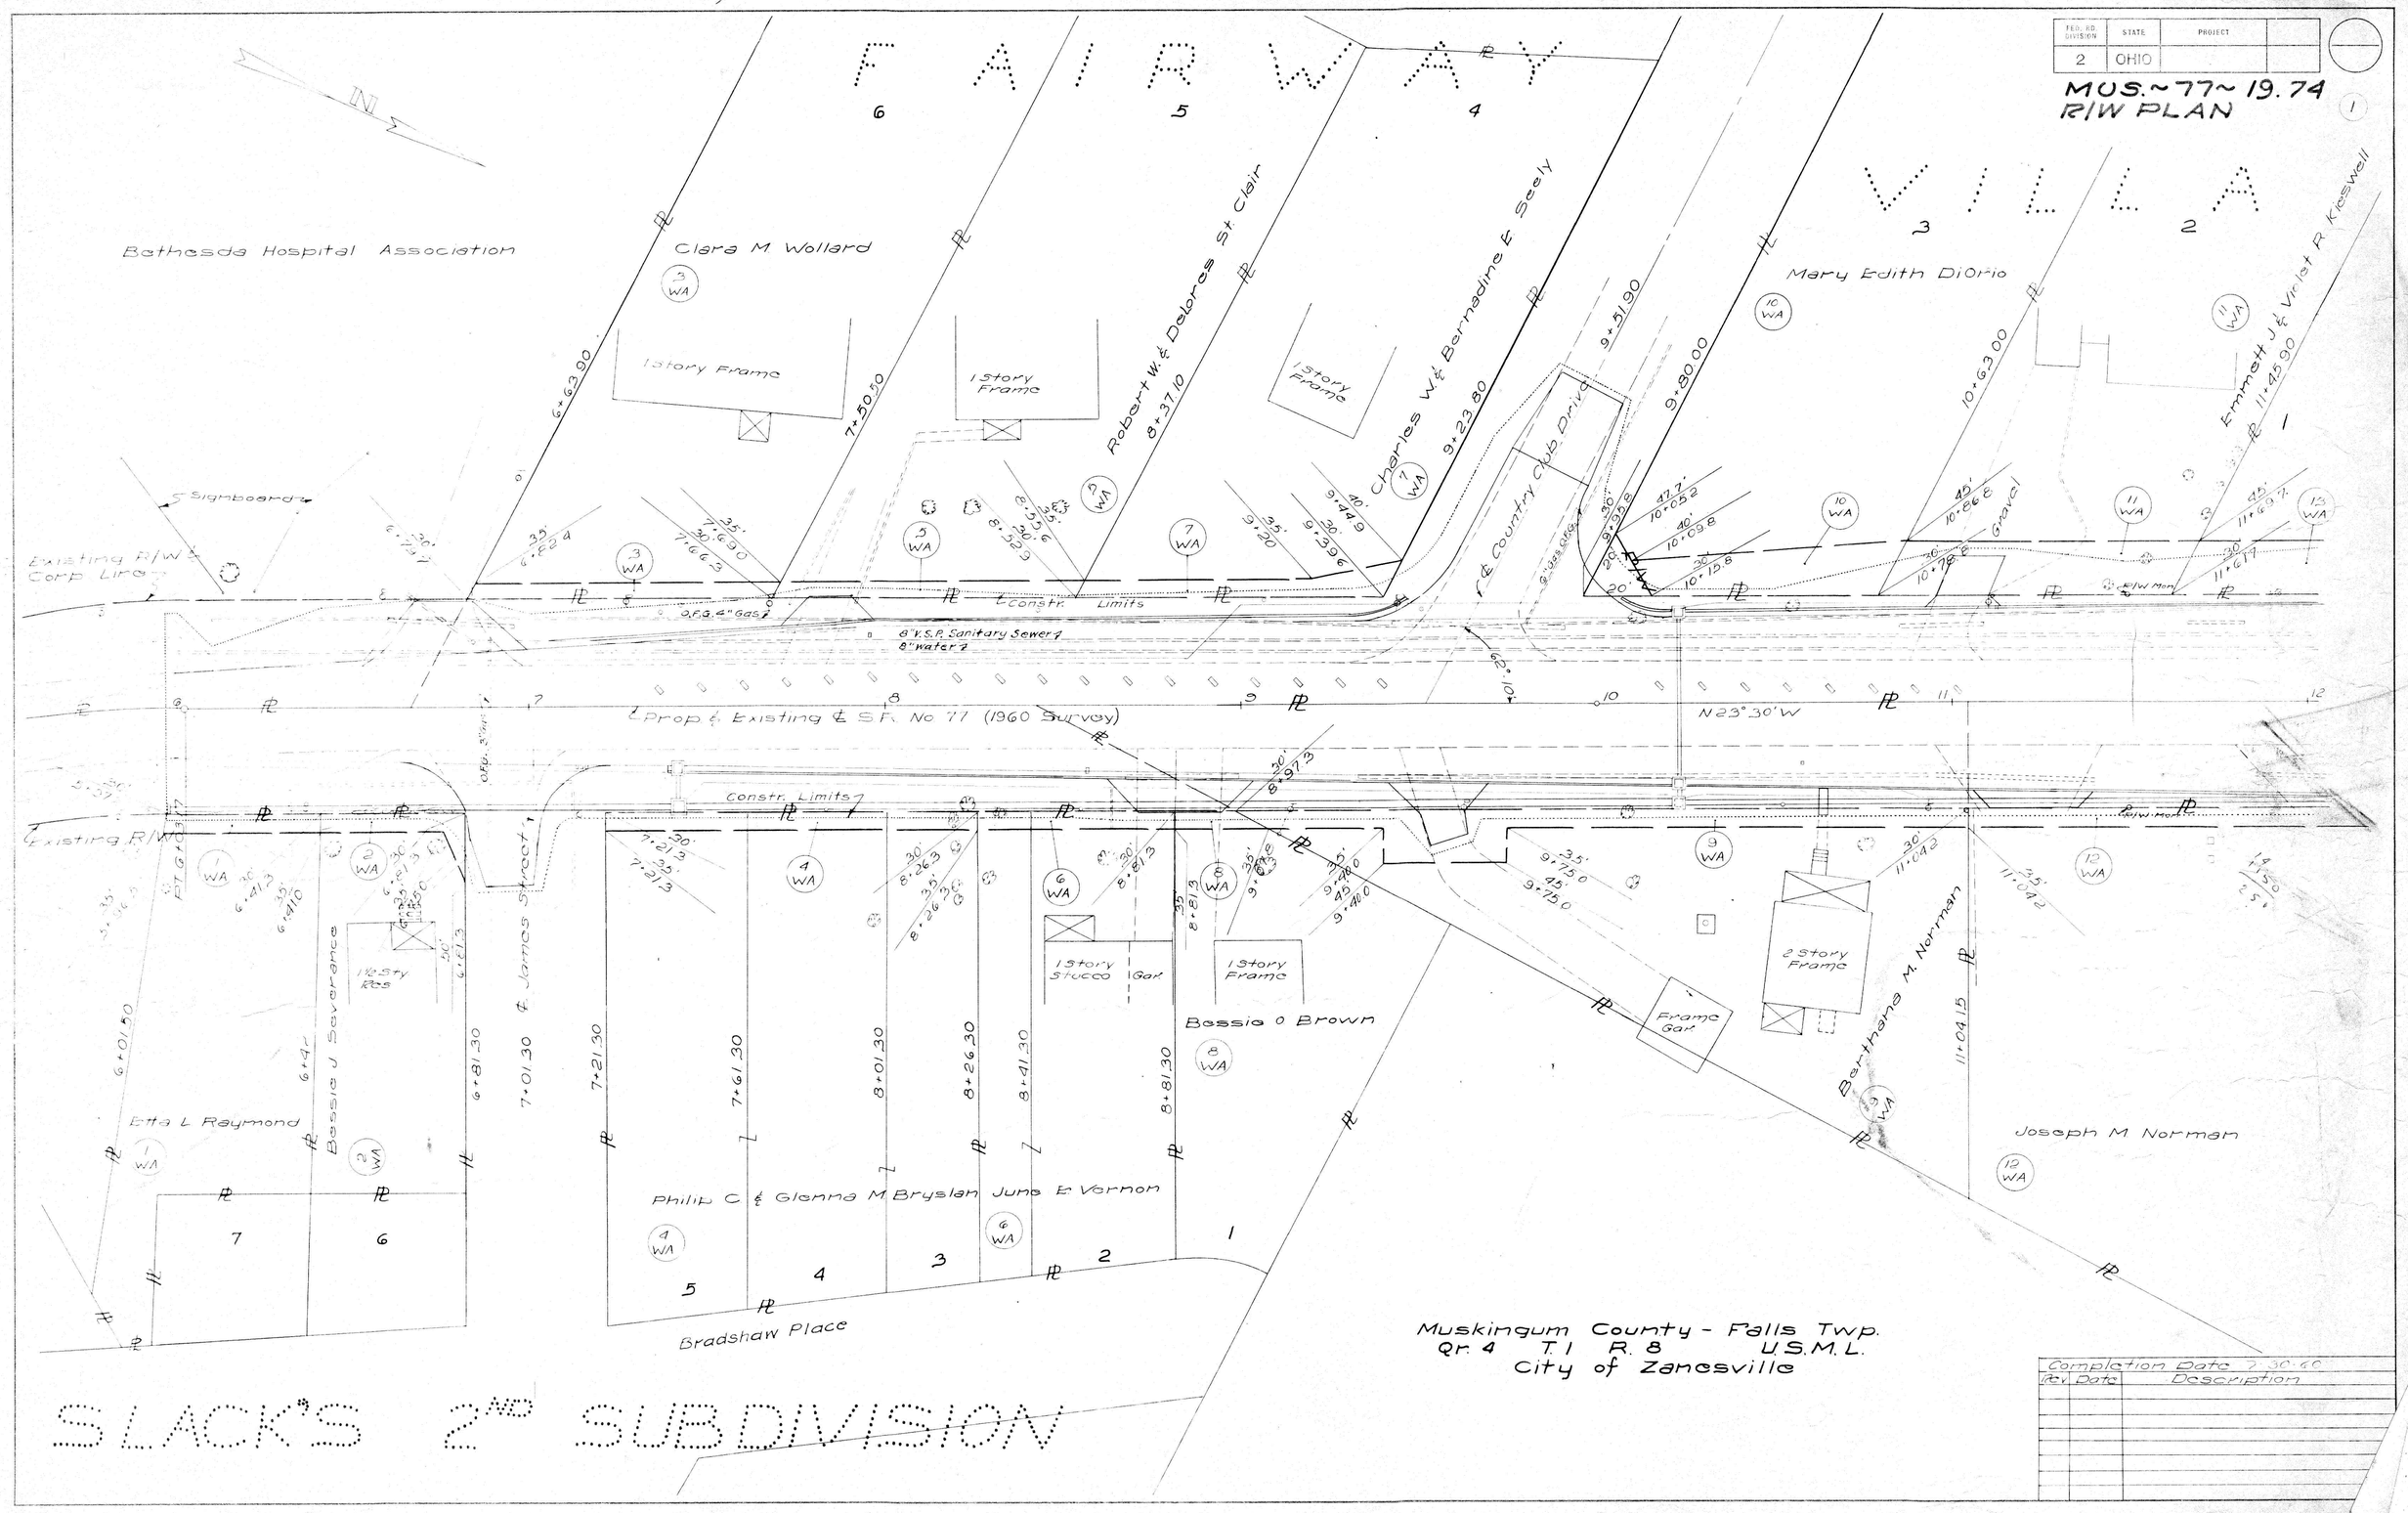


Completion Date 2-30-60

| Rev. | Date | Description |
|---|---|---|
| | | |