MUSKINGUM COUNTY
CITY OF ZANESVILLE
WASHINGTON TOWNSHIP,
QTR. TWP. 3, T1N, R7W, U.S.M.L.

NOTES:
ALL EXISTING FENCE LOCATED INSIDE OF PROPOSED RIGHT OF WAY IS TO BE REMOVED. THE DISPOSITION OF EXISTING CONSTRUCTION ITEMS WITHIN WORK LIMITS ARE SHOWN ON THE CONSTRUCTION PLANS.

NOTE:
ALL STATIONS AND OFFSETS ARE FROM THE CENTERLINE OF CONSTRUCTION, I.R. 70 UNLESS OTHERWISE STATED.

NOTE:
THE EXISTING RIGHT OF WAY WIDTH AND LOCATION WERE DETERMINED USING DOCUMENTATION ON FILE FROM THE OHIO DEPARTMENT OF TRANSPORTATION, DISTRICT 5 OFFICE, JACKSONTOWN, OHIO.

DEDICATED CITY STREETS AND ALLY WIDTHS DETERMINED BY PLATS REFERENCED AND ARE ON FILE AT MUSKINGUM COUNTY RECORDER'S OFFICE.

RR VALUATION REFERENCED ON ORIGINAL CONSTRUCTION PLANS MUS-40-11.78.

RR STATIONING NORTH TO SOUTH, TRACKS HAD BEEN REMOVED PRIOR TO I-70 ORIGINAL CONSTRUCTION IN 1960 RR BRIDGE NO. 1.68 USED FOR THAT PLANS STATIONING.

NO RR MILE POSTS FOUND WITH THIS SURVEY.

STRUCTURE KEY

- RESIDENTIAL
- COMMERCIAL
- OUT-BUILDING

MONUMENT LEGEND

- EXISTING R/W MONUMENT BOX
- PROPOSED R/W MONUMENT BOX
- EXISTING CONCRETE MONUMENT
- PROPOSED CONCRETE MONUMENT
- RAILROAD SPIKE FOUND
- RAILROAD SPIKE SET
- I.R.F. IRON PIN FOUND
- I.R.F. IRON PIN FOUND W/ ID CAP
- I.R.S. IRON PIN SET W/ ID CAP
- R.F. IRON PIPE FOUND
- R.S. IRON PIPE SET
- P.K.F. P.K. NAIL FOUND
- P.K.S. P.K. NAIL SET

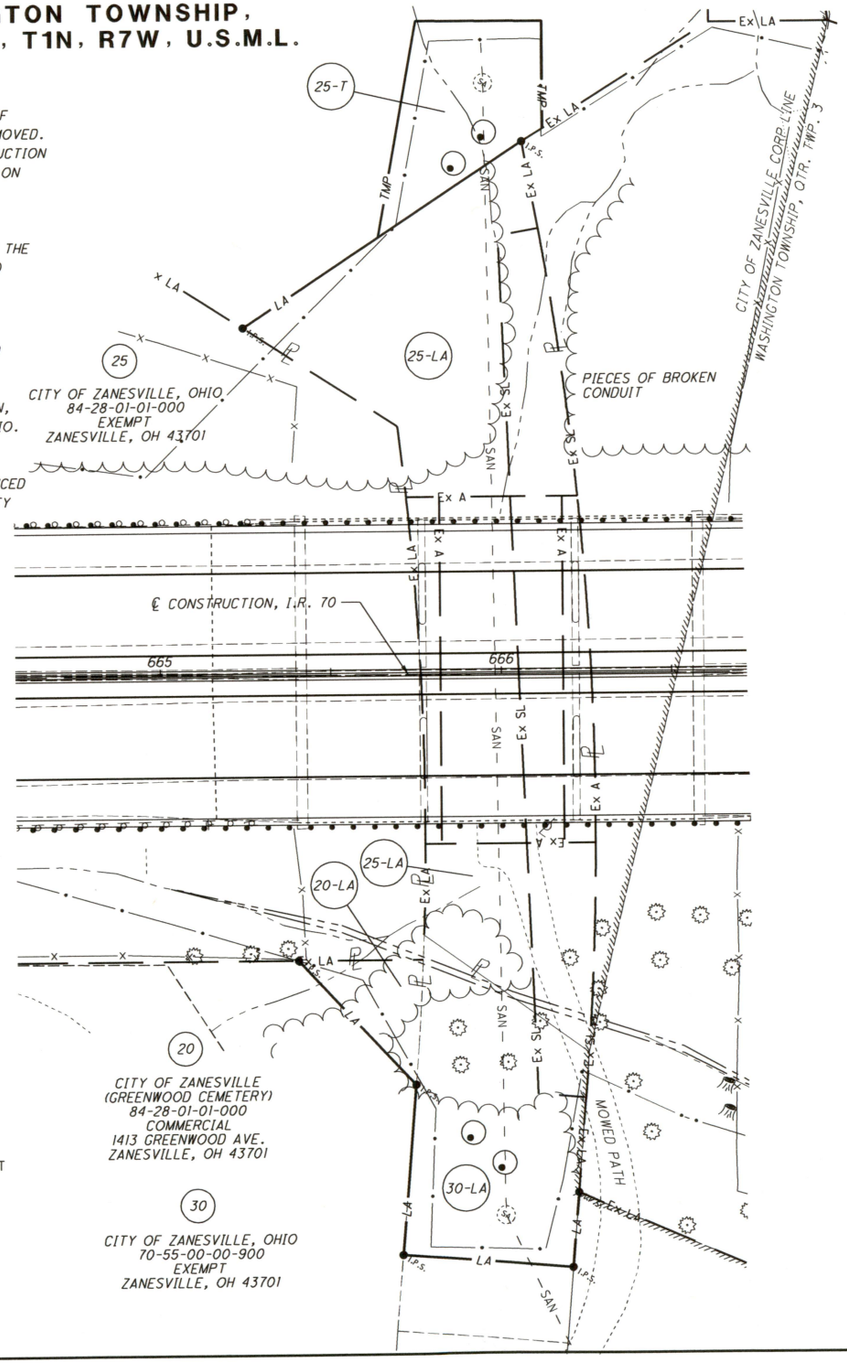

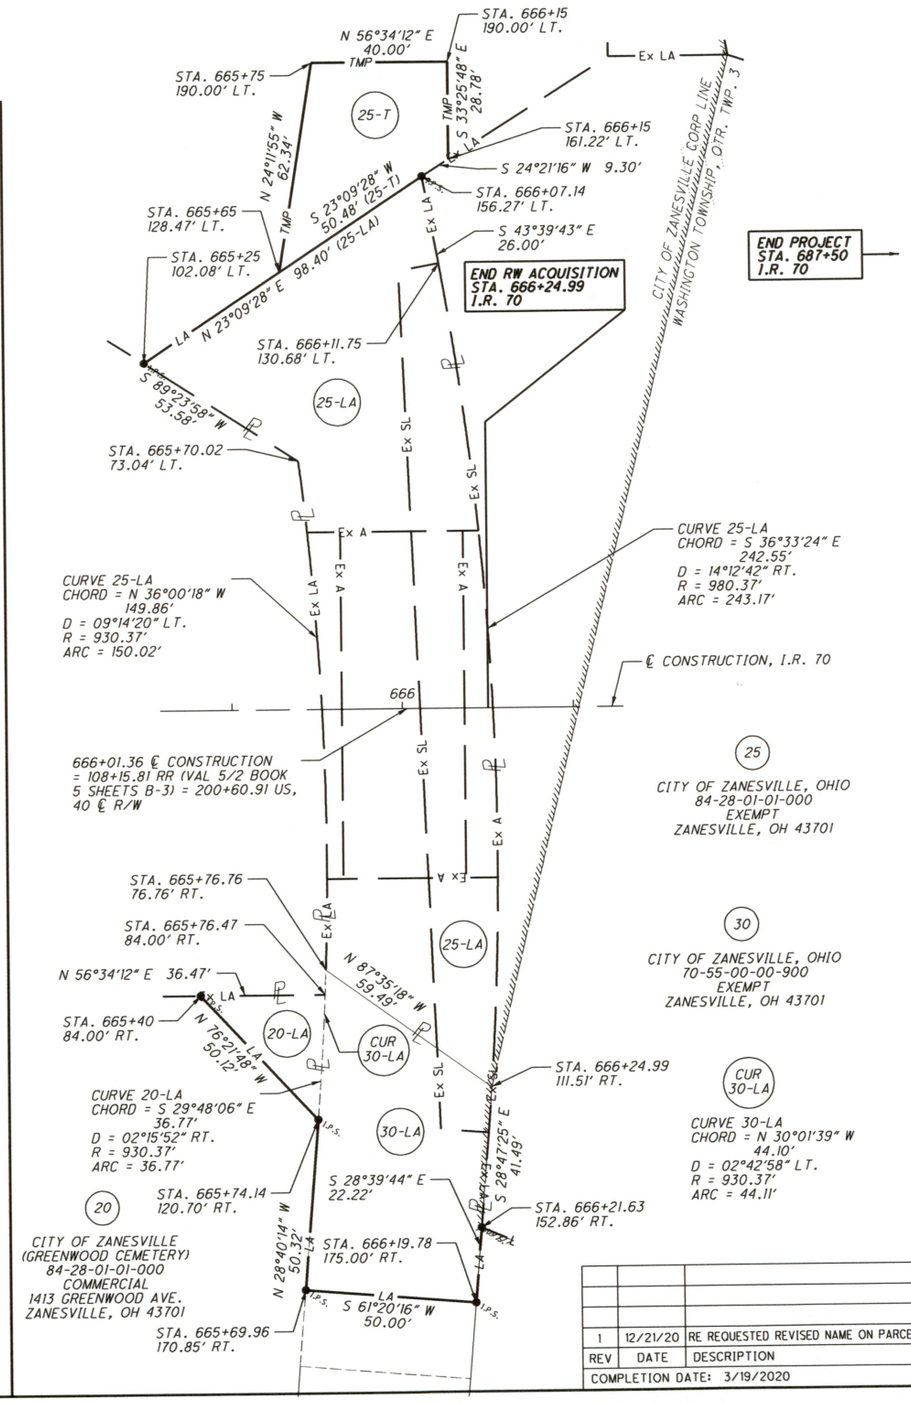

REV	DATE	DESCRIPTION
1	12/21/20	RE REQUESTED REVISED NAME ON PARCEL 30

COMPLETION DATE: 3/19/2020

HORIZONTAL SCALE IN FEET 0 10 20 40

PID NO. 93006

R/W DESIGNER CS
R/W REVIEWER LW

RIGHT OF WAY DETAIL SHEET
PARCELS 20,25&30 AT STA. 666+00&RR

MUS-70-10.49

16A / 17

2230A
2231

I:\ProjectData\MUS\93006\400-Engineering\RW\Sheets\93006-RD004.DGN Sheet 12/30/2020 8:39:34 AM bharlow