FED. RD. DIVISION	STATE	PROJECT	
2	OHIO		

95
118

MUS-146-3.47

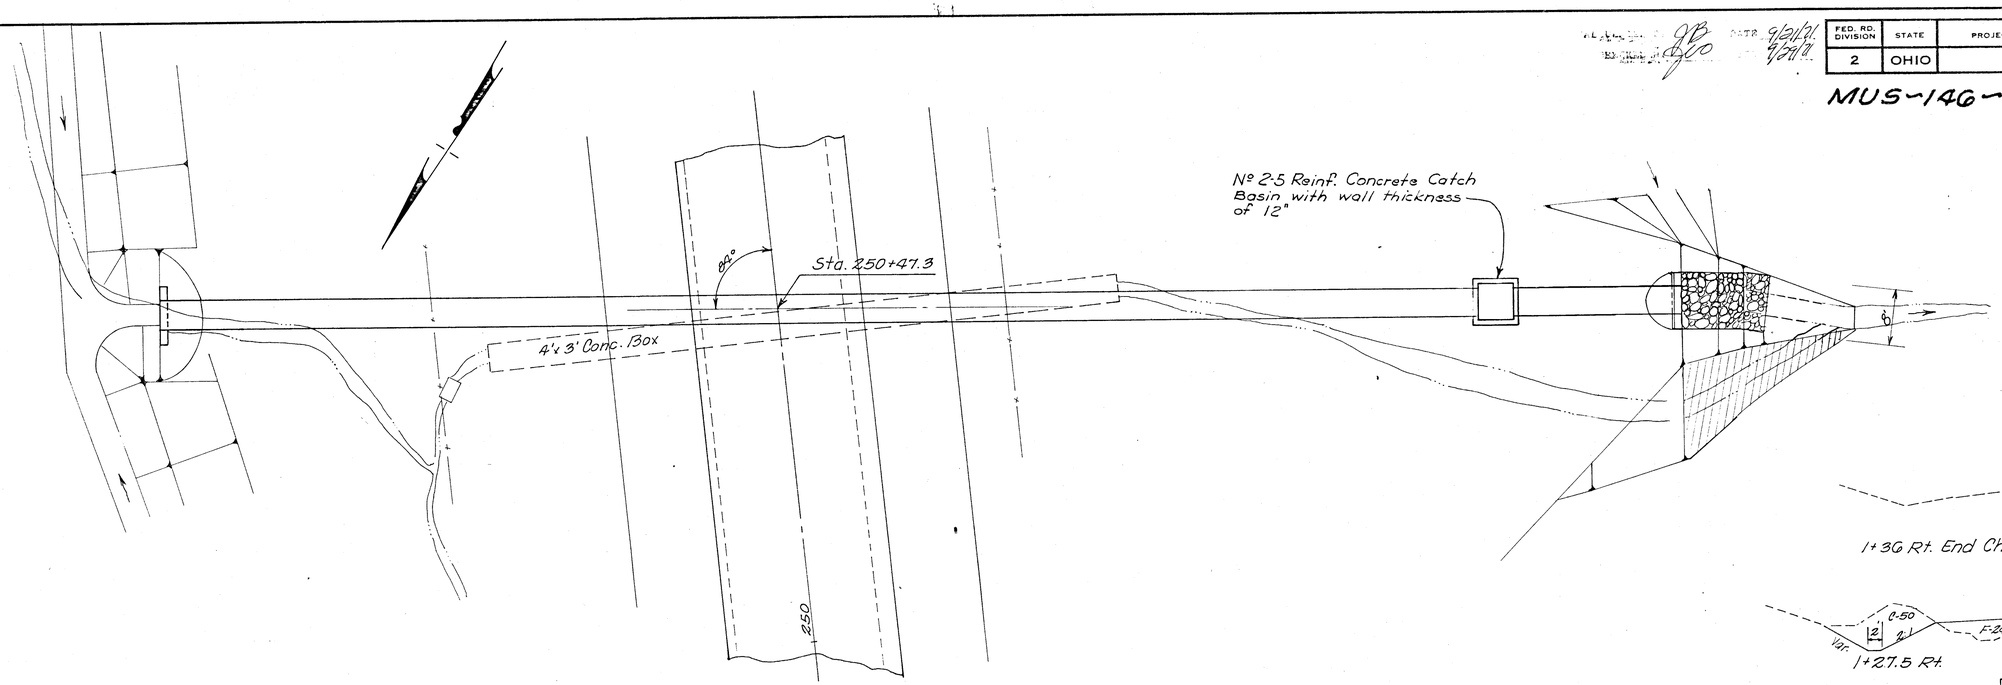

PLAN
0 5 10
Scale in Feet

	End Area		Cu. Yds.	
	Cut	Fill	Cut	Fill
1+36	0	0	8	4
1+27.5	50	24		
Total			8	4

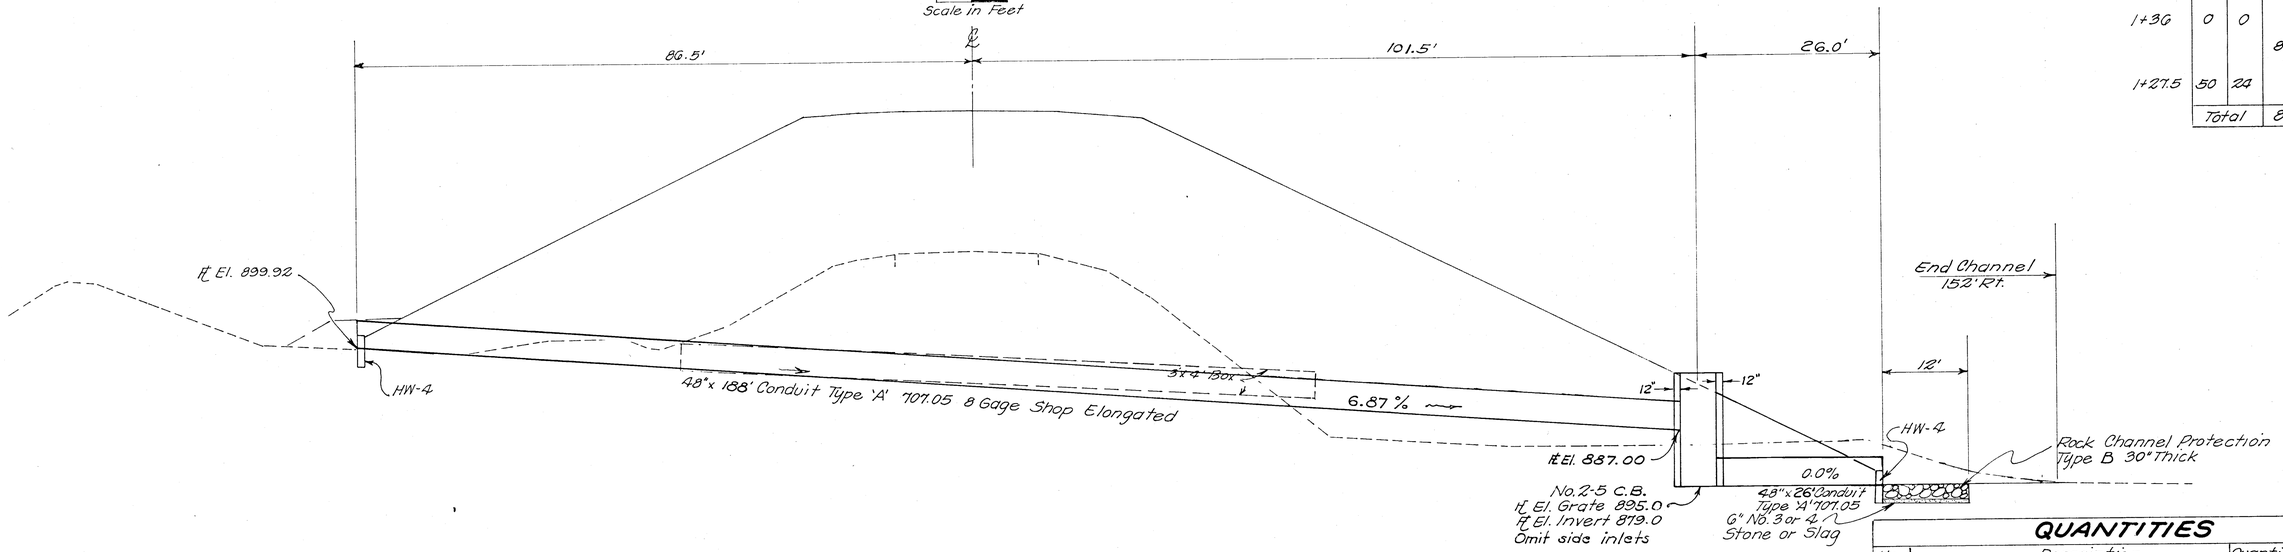

QUANTITIES

Item	Description	Quantity	Unit
G03	48" Conduit Type A 707.05 8 Gage Shop Elongated	188	Lin. Ft.
G02	Concrete Masonry	2.18	Cu. Yds.
G04	Reinforced Concrete Catch Basin Nº 2-5	1	Each
G01	Rock Channel Protection Type B	11	Cu. Yds.
203	Excavation	8	Cu. Yds.
203	Embankment	4	Cu. Yds.
G03	48" Conduit Type 'A' 707.05	26	Lin. Ft.

Drainage Area = 26 Ac Q25 = 100 cfs.

10	Sta. 250+47.3	48" x 206'	MUS-146-0475

BRUNING 44-560 10943