FED. RD. DIVISION	STATE	PROJECT		
2	OHIO	MUS-376	0000	6/7

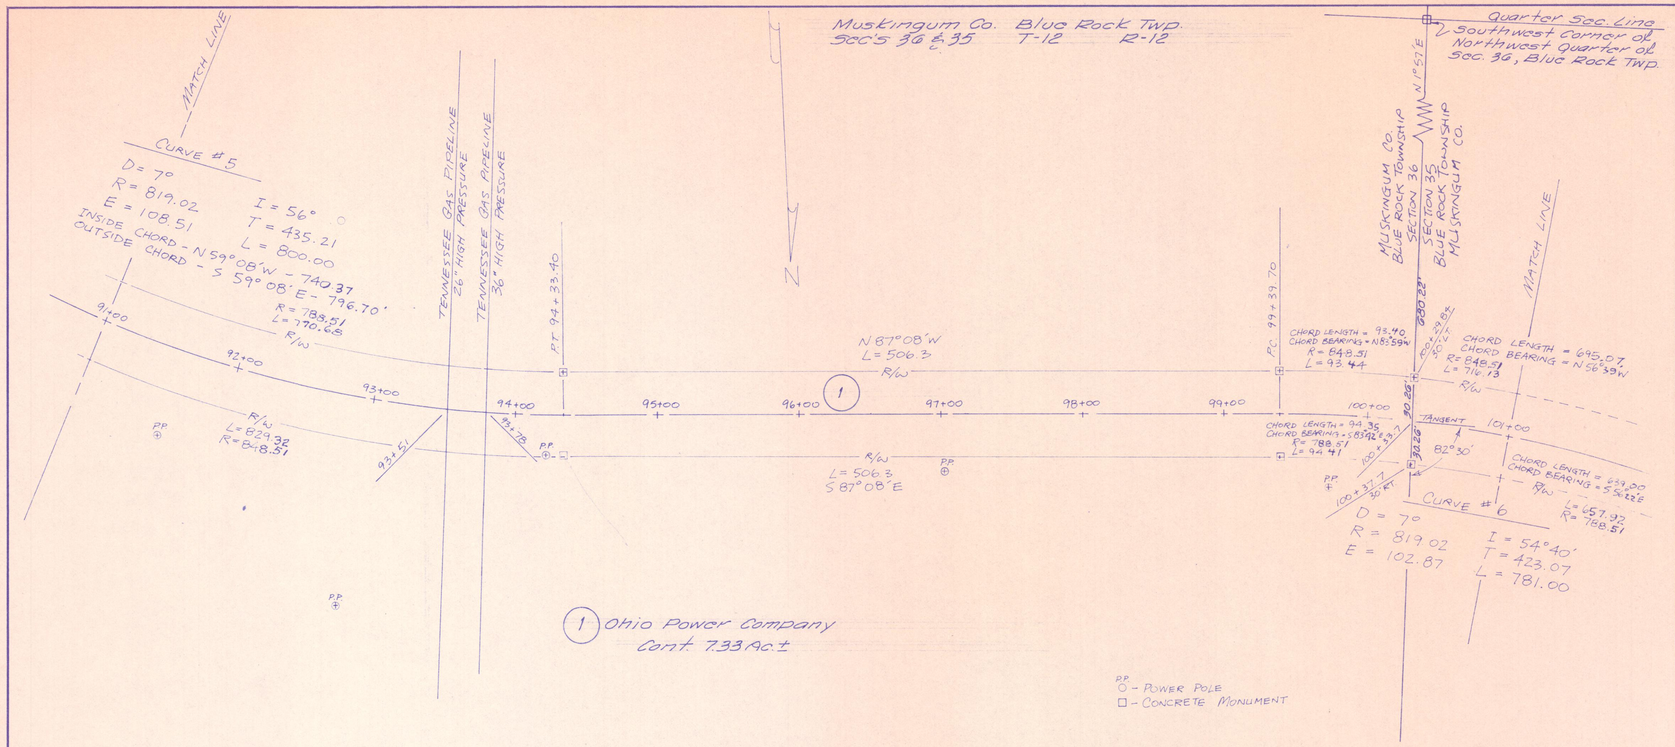

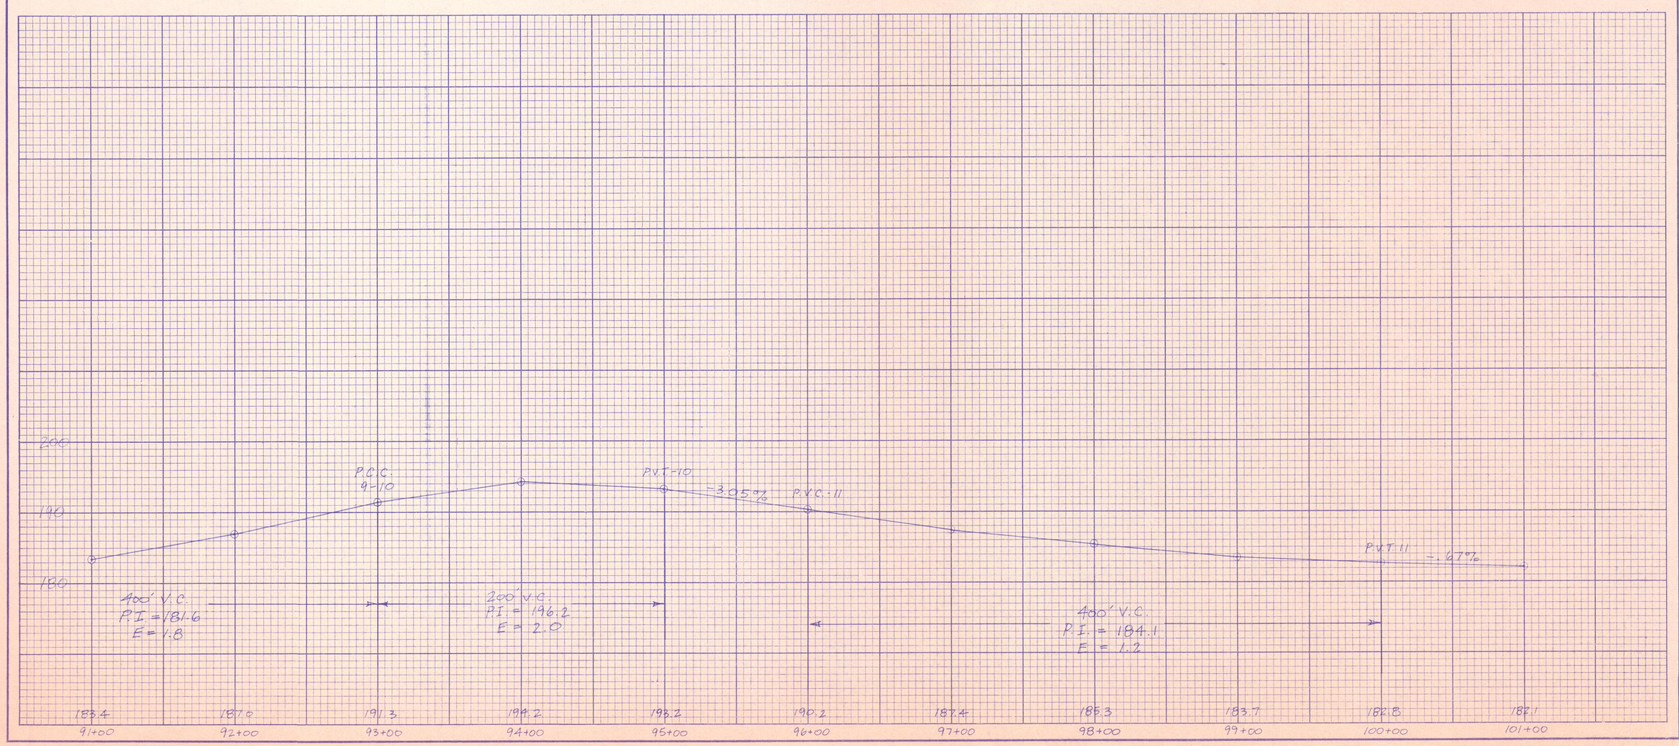

ESTIMATED QUANTITIES

REF. NO.	STATION TO STATION	SIDE	SEE SHEET NO.