FED. RD. DIVISION	STATE	PROJECT	
2	OHIO		

291
294

20
23
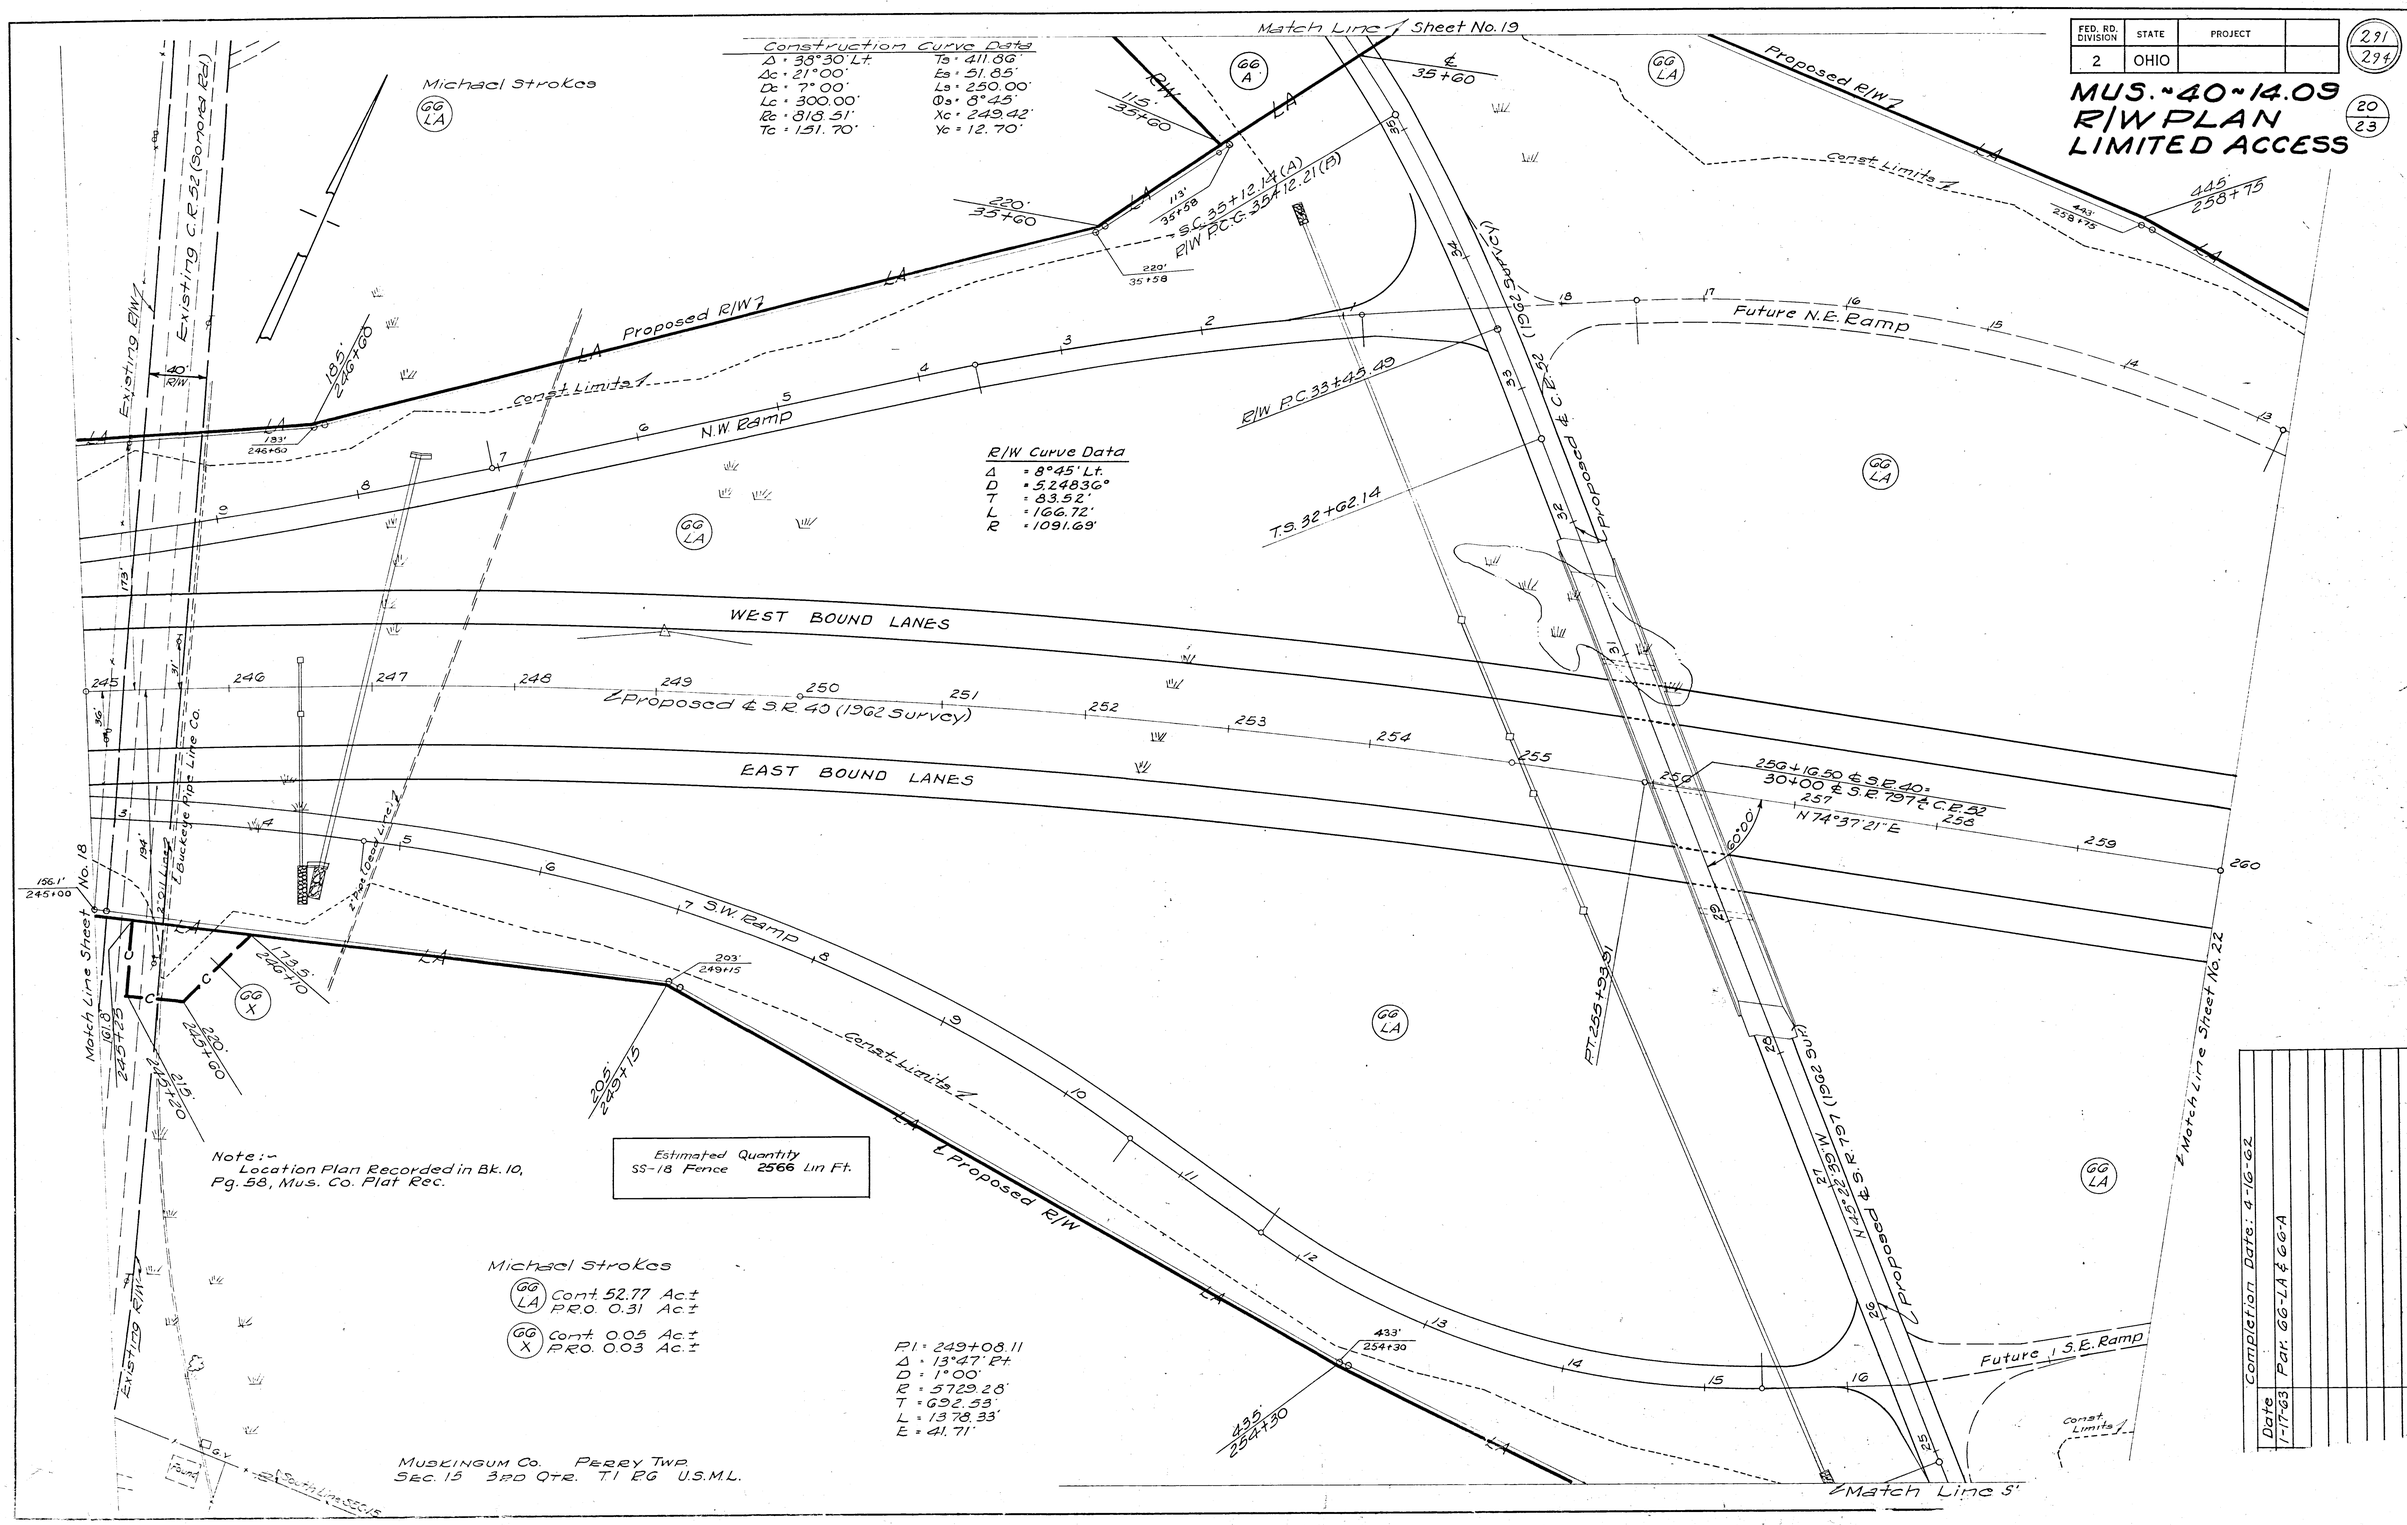
MUS.-40-14.09
R/W PLAN
LIMITED ACCESS