FED. RD. DIVISION	STATE	PROJECT	
2	OHIO		

MUS.-555-3.93
R/W PLAN

6
7

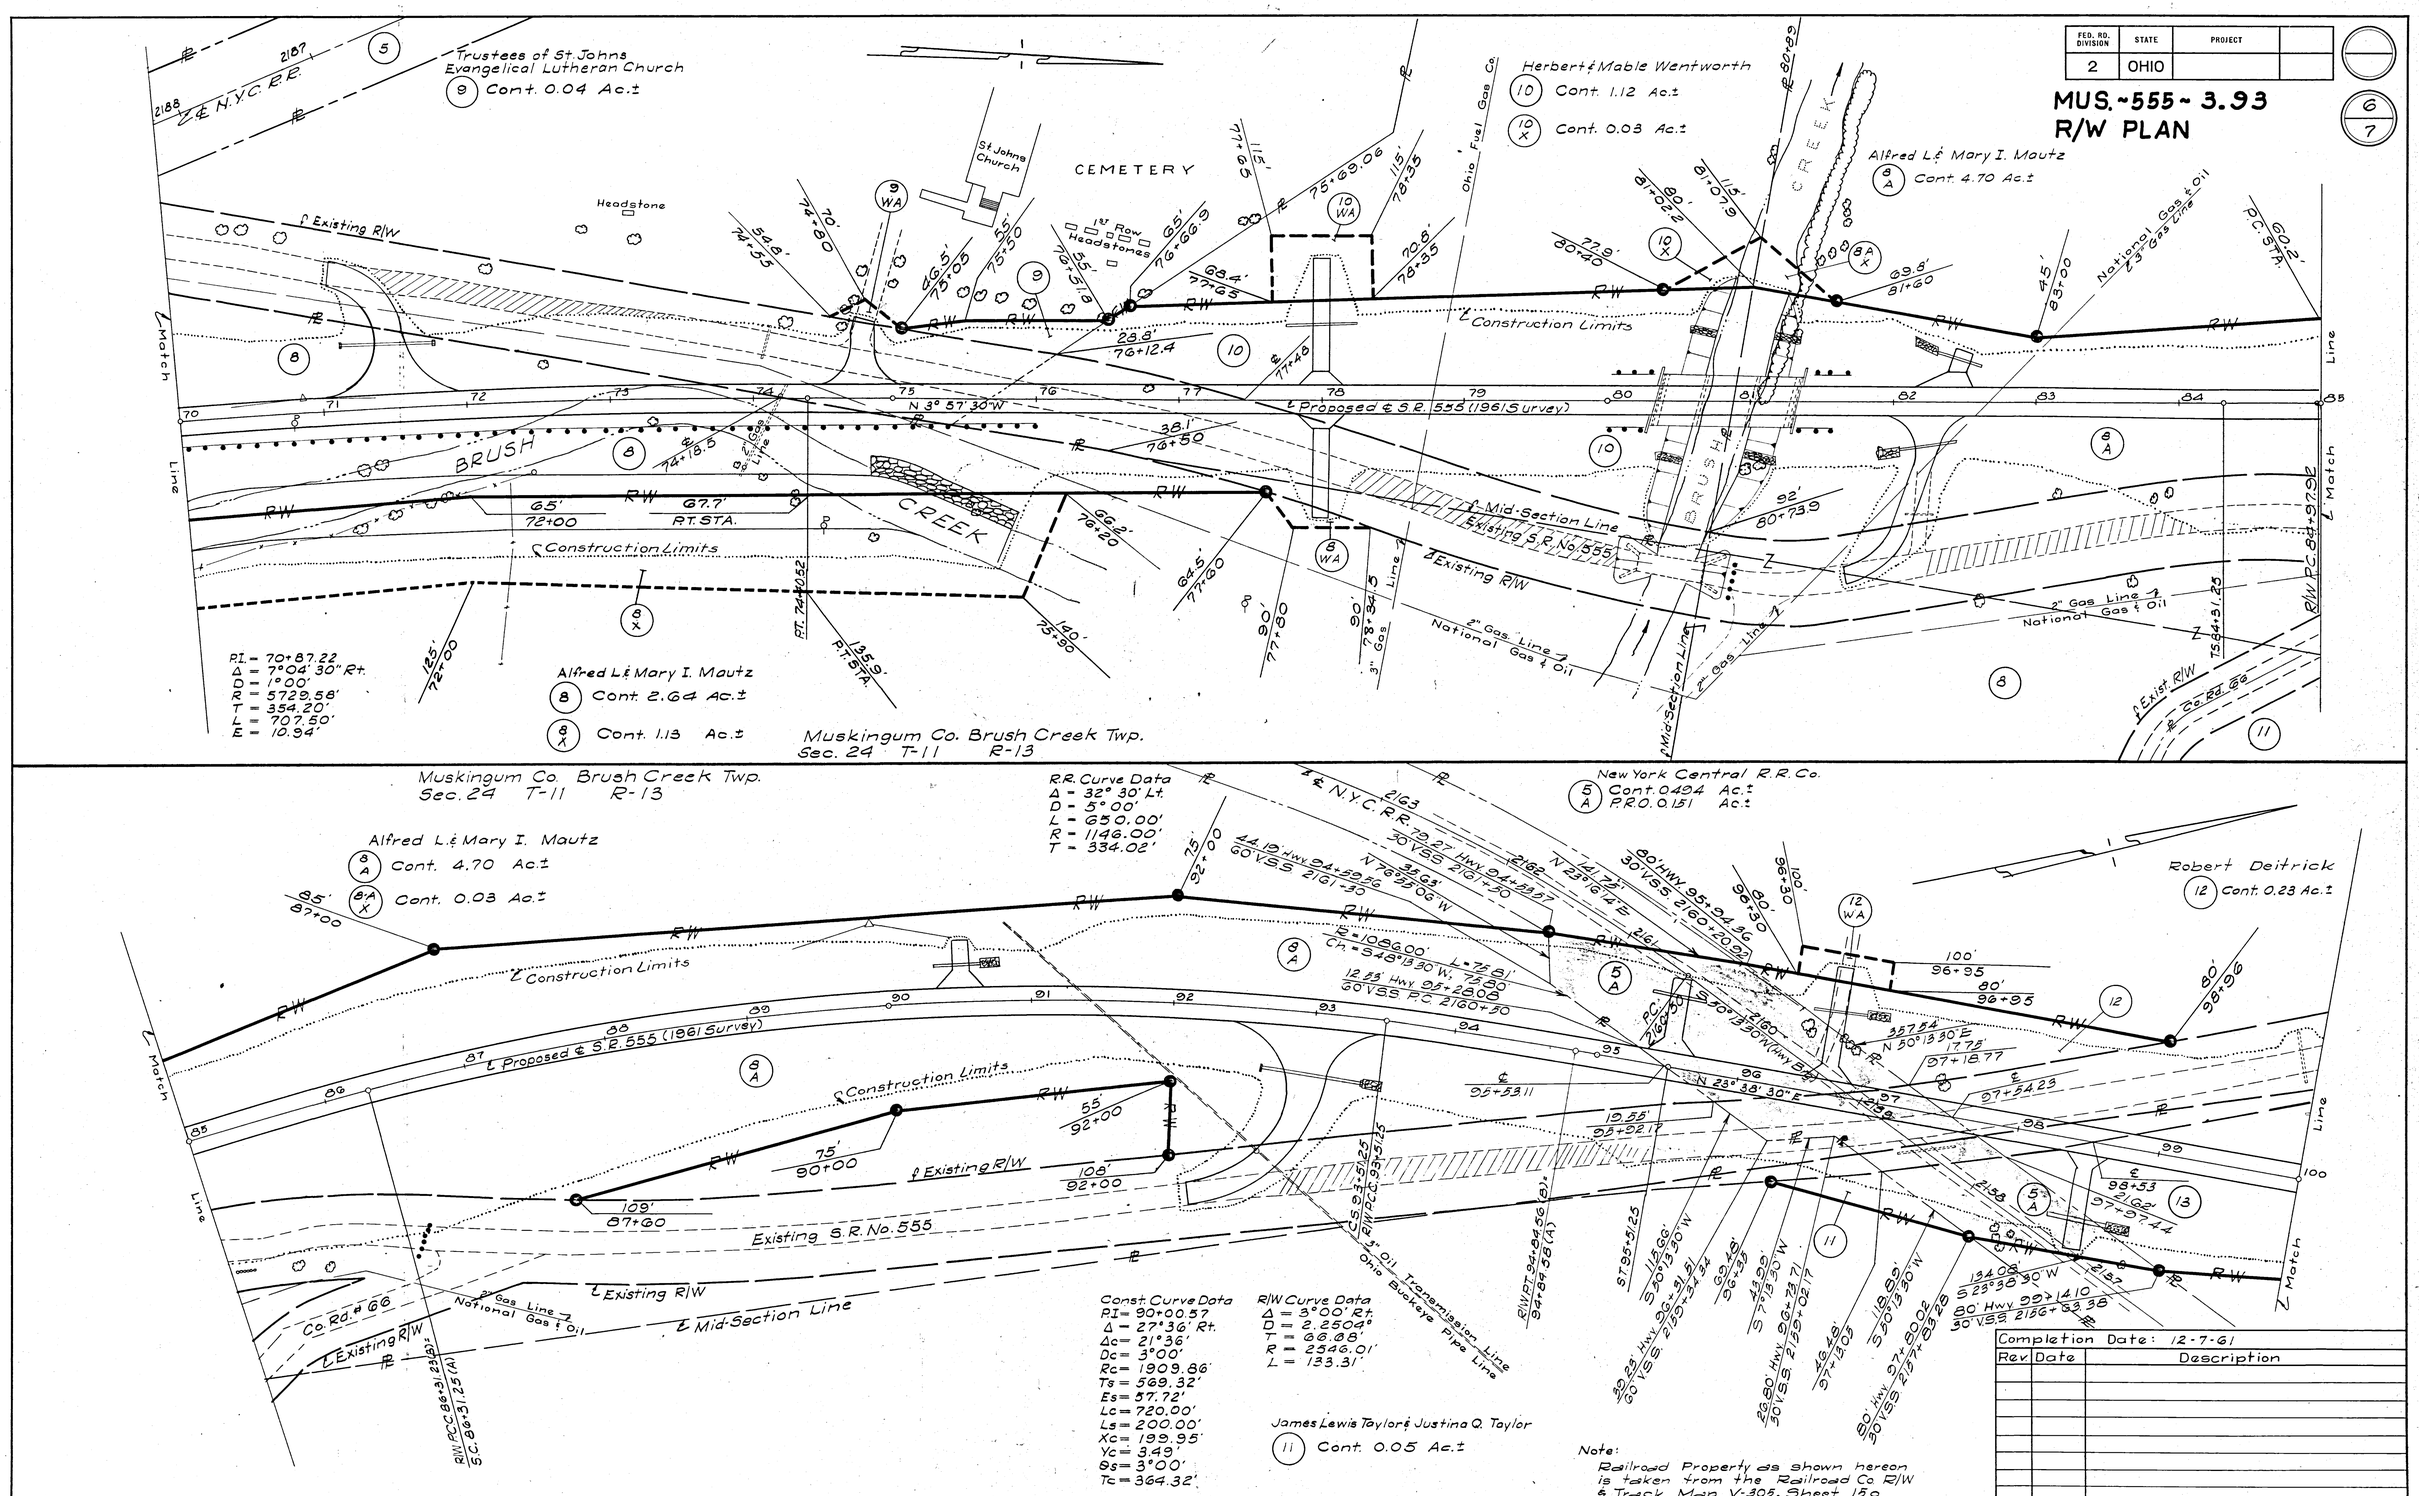

Completion Date: 12-7-61

Rev	Date	Description