FED. RD. DIVISION	STATE	PROJECT	
2	OHIO		

291 / 294

20 / 23
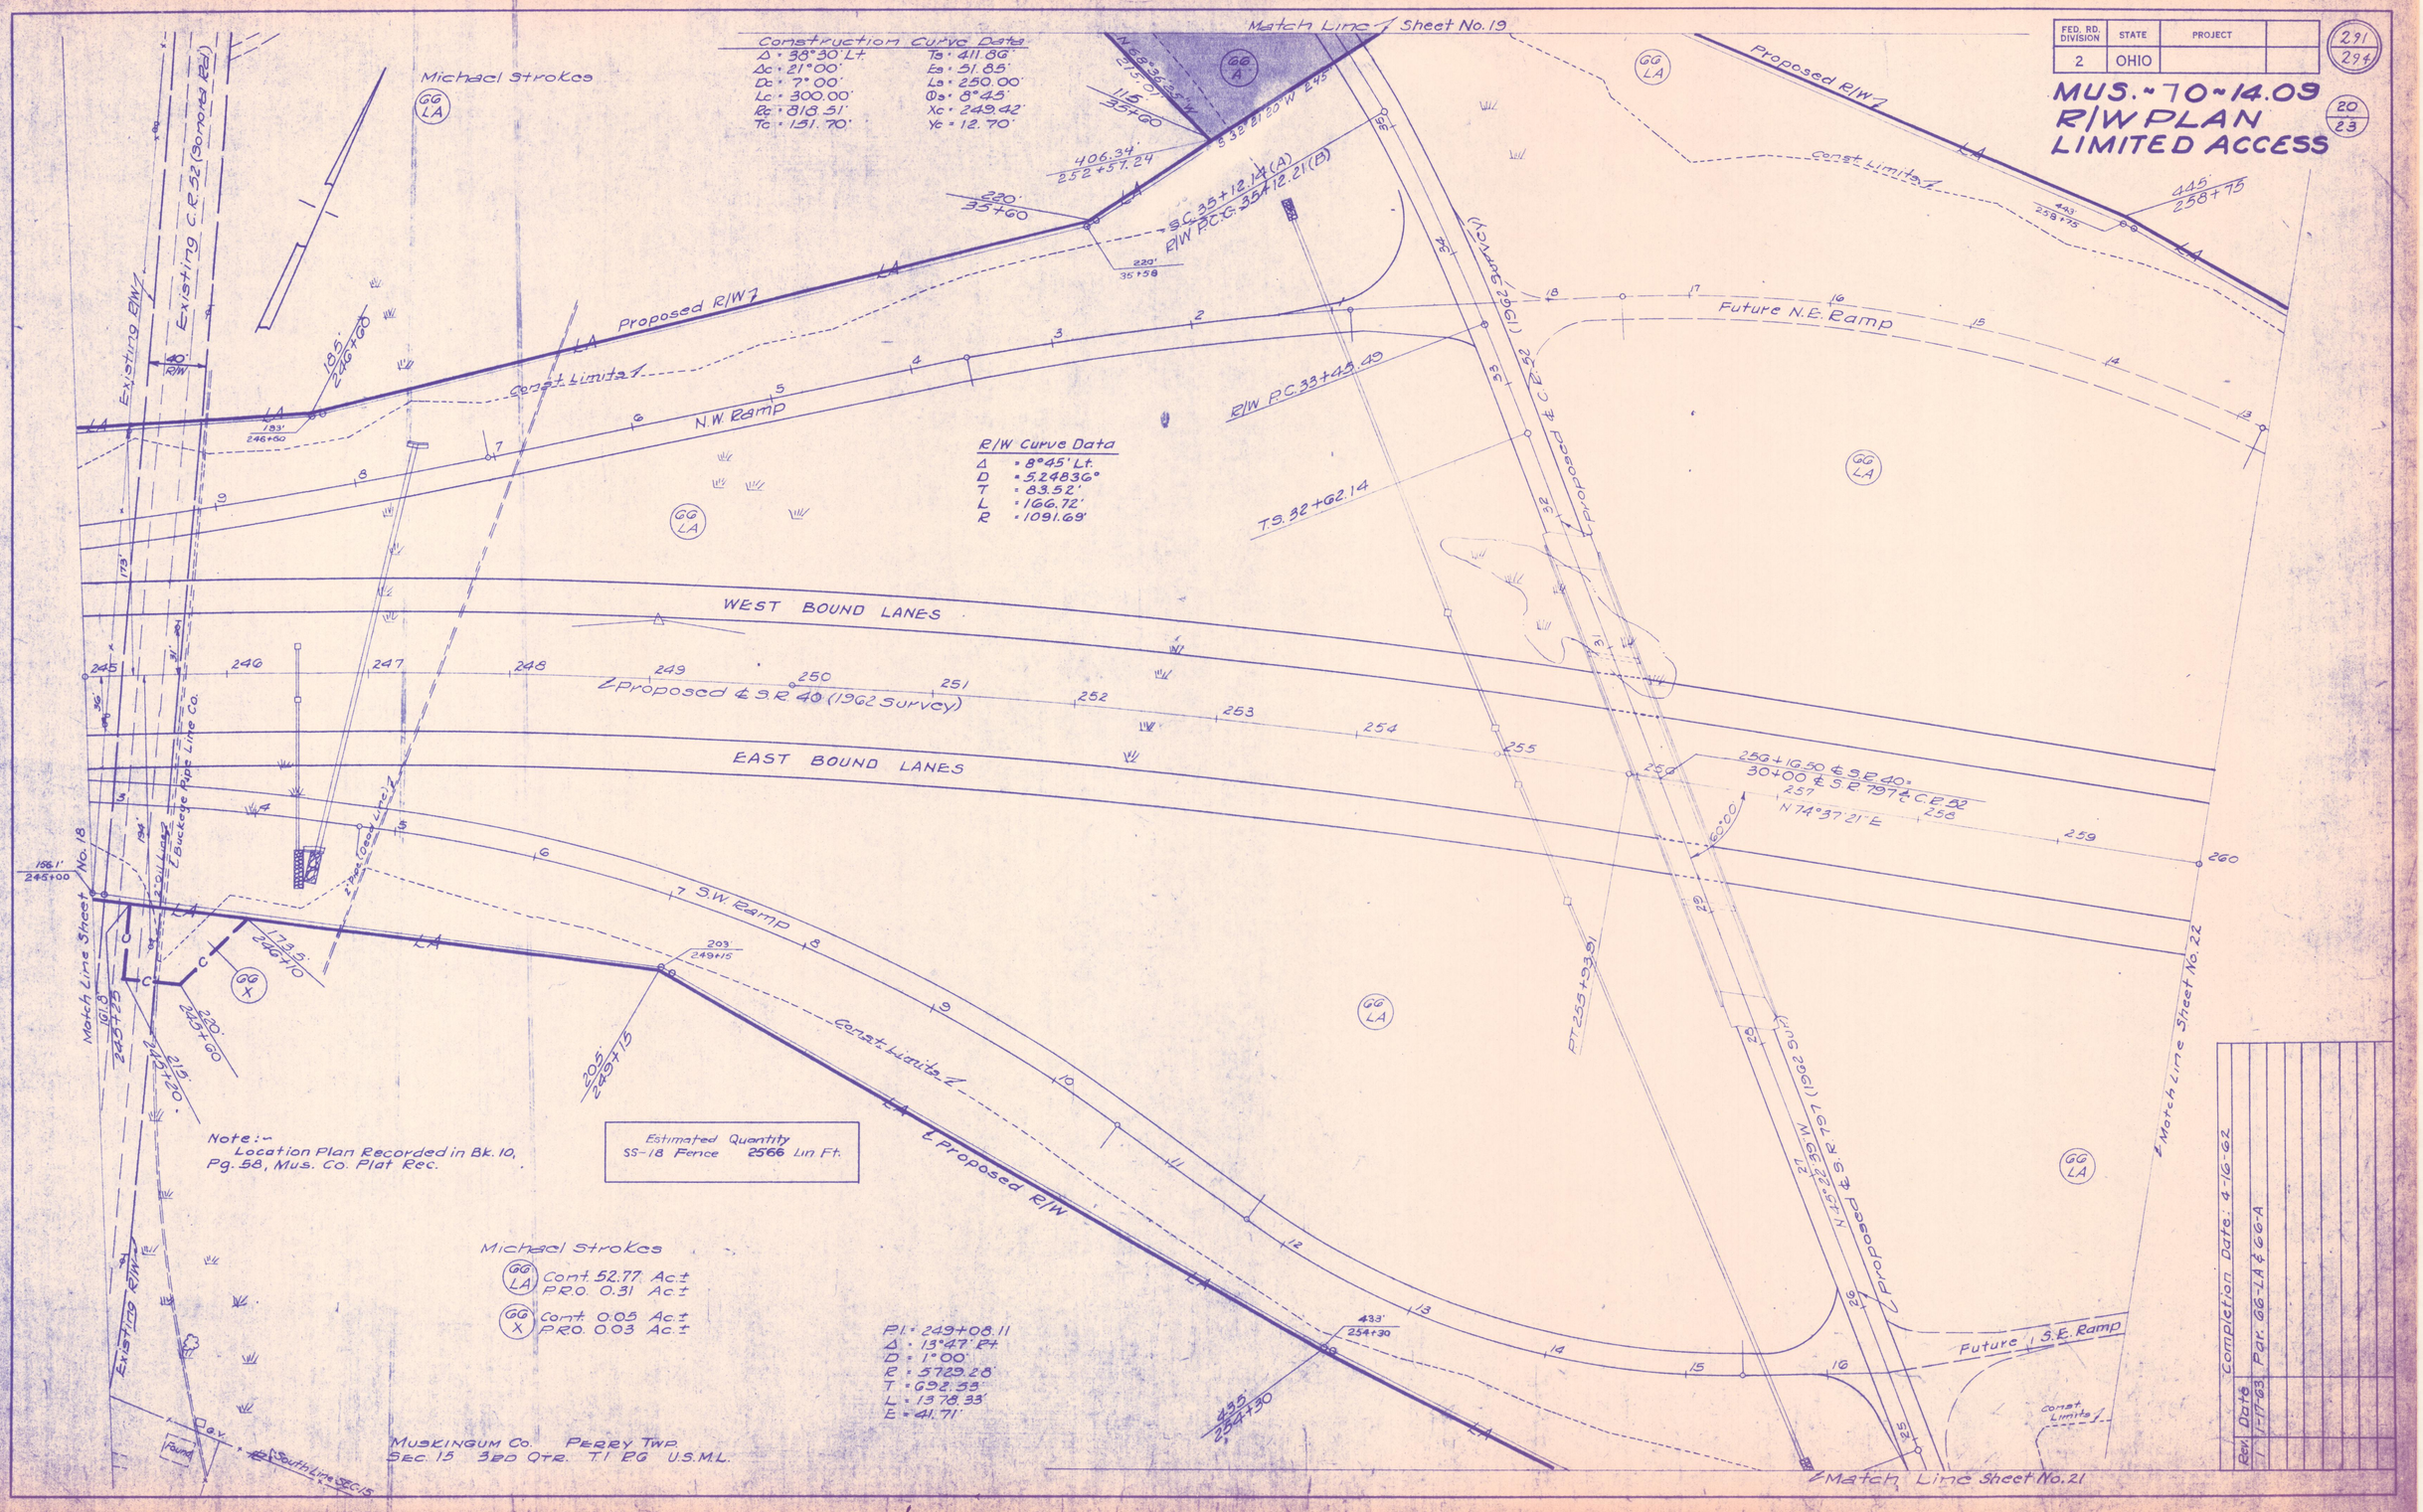
MUS.-70-14.09
R/W PLAN
LIMITED ACCESS