STATE	FEDERAL AID PROJECT
OHIO	

62
78

MUSKINGUM COUNTY
TOWNSHIP ROAD 47
COUNTY ROAD 60

ESTIMATED QUANTITIES

Res. Dr. Sta. 188+87 Lt.

404	Asph Conc.	2.5	Cu Yds
304	Aggr. Base	13	Cu. Yds.
408	Bit. Prime	18	Gals.
603	18" Cond Type 'D'	40	Lin Ft.
203	Embankment	71	Cu Yds.

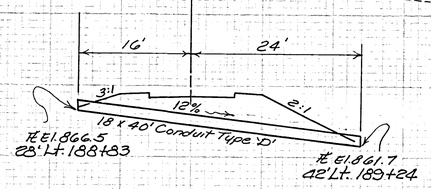

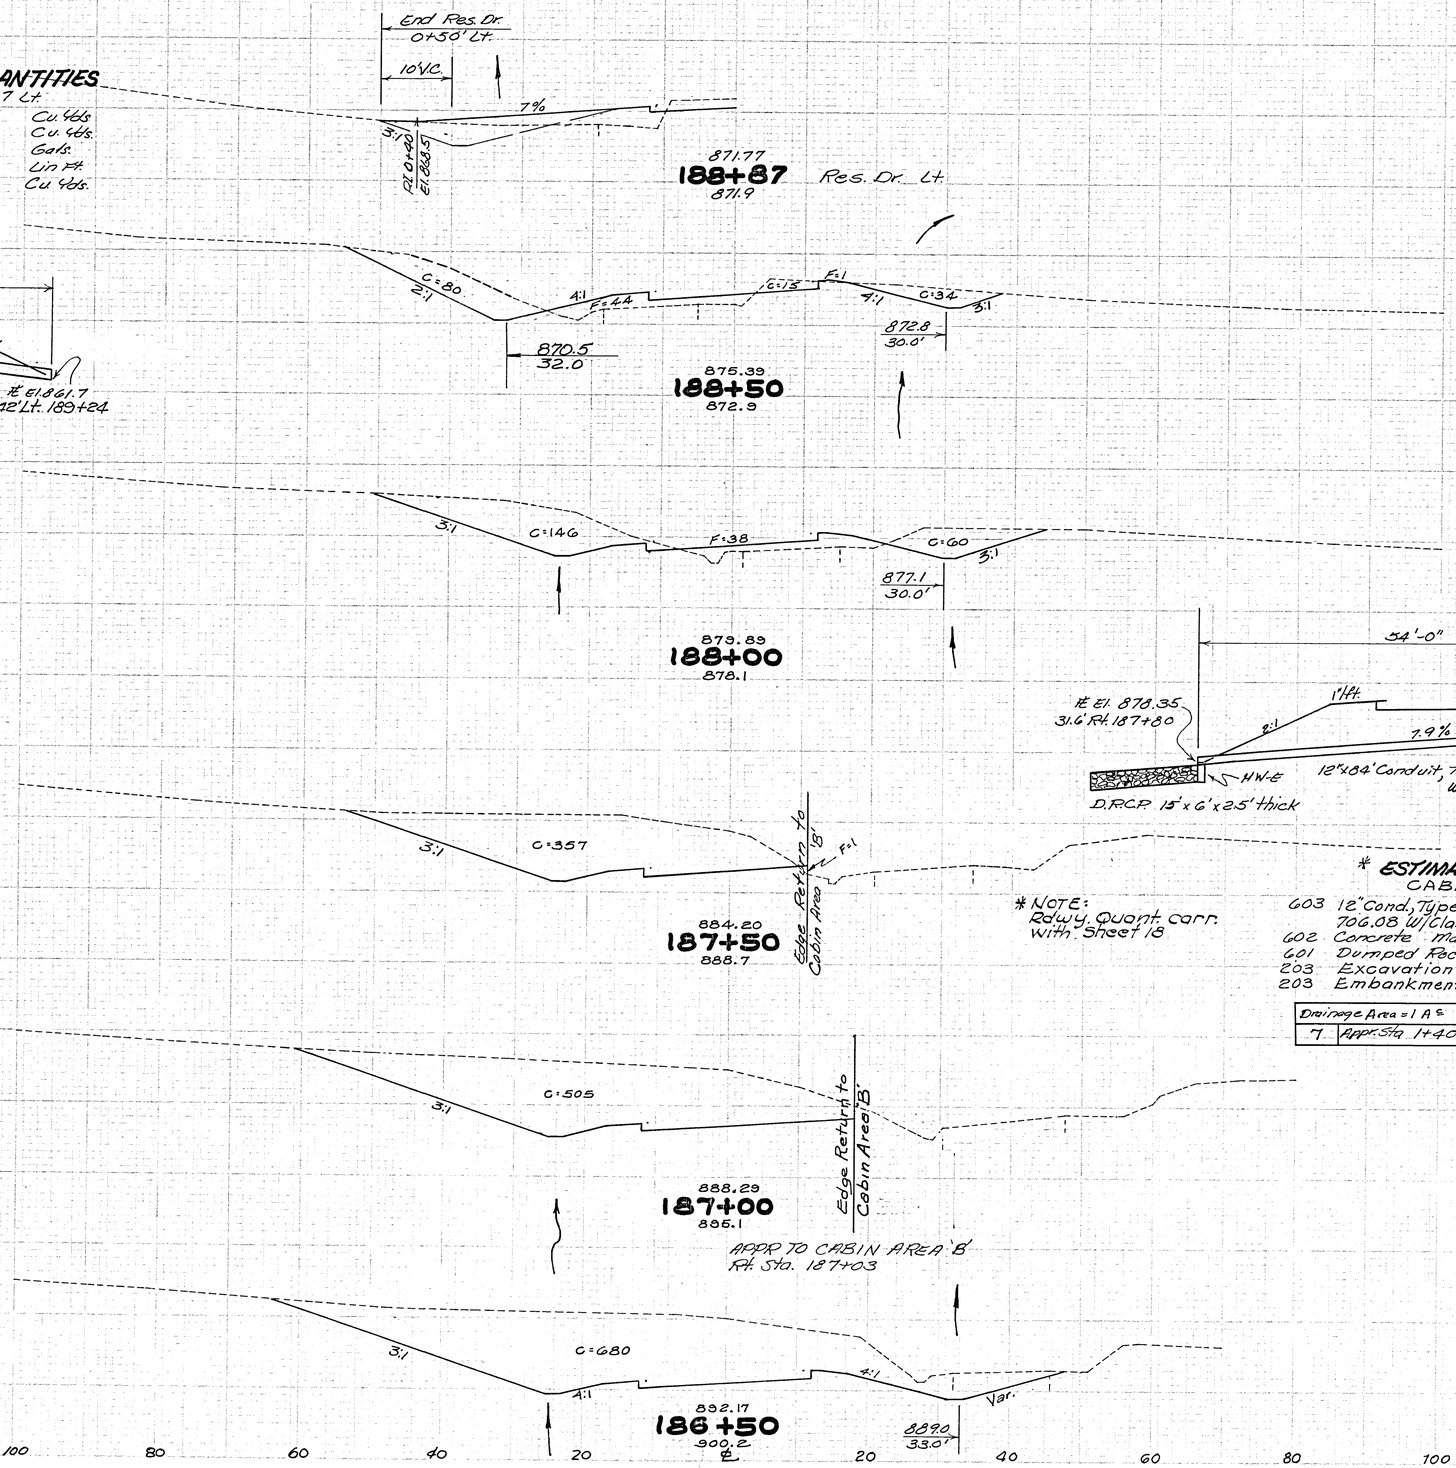

* NOTE:
Rdwy. Quant. carr. with Sheet 18

* ESTIMATED QUANTITIES
CABIN AREA 'B'

603	12" Cond, Type 'A', 706.01, 706.02 or 706.08 w/Class 'B' Bedding	84	Lin Ft.
602	Concrete Masonry	0.46	Cu. Yds.
601	Dumped Rock Channel Protection	18	Cu. Yds.
203	Excavation	150	Cu. Yds.
203	Embankment	20	Cu. Yds.

Drainage Area = 1 A±		Q_{10} = 0.86 x 0.65 x 0.8 x 6 = 3 cfs.	
7	Appr. Sta. 1+40	P.C. 12" x 84'	

	AREA	VOLUME
Res. Dr. Lt. 188+87	71	
	129	45
	310	77
	206	38
	521	36
	357	1
	150	20
	798	1
	505	0
	1097	0
	680	0
	1181	2

186+50 - 188+89