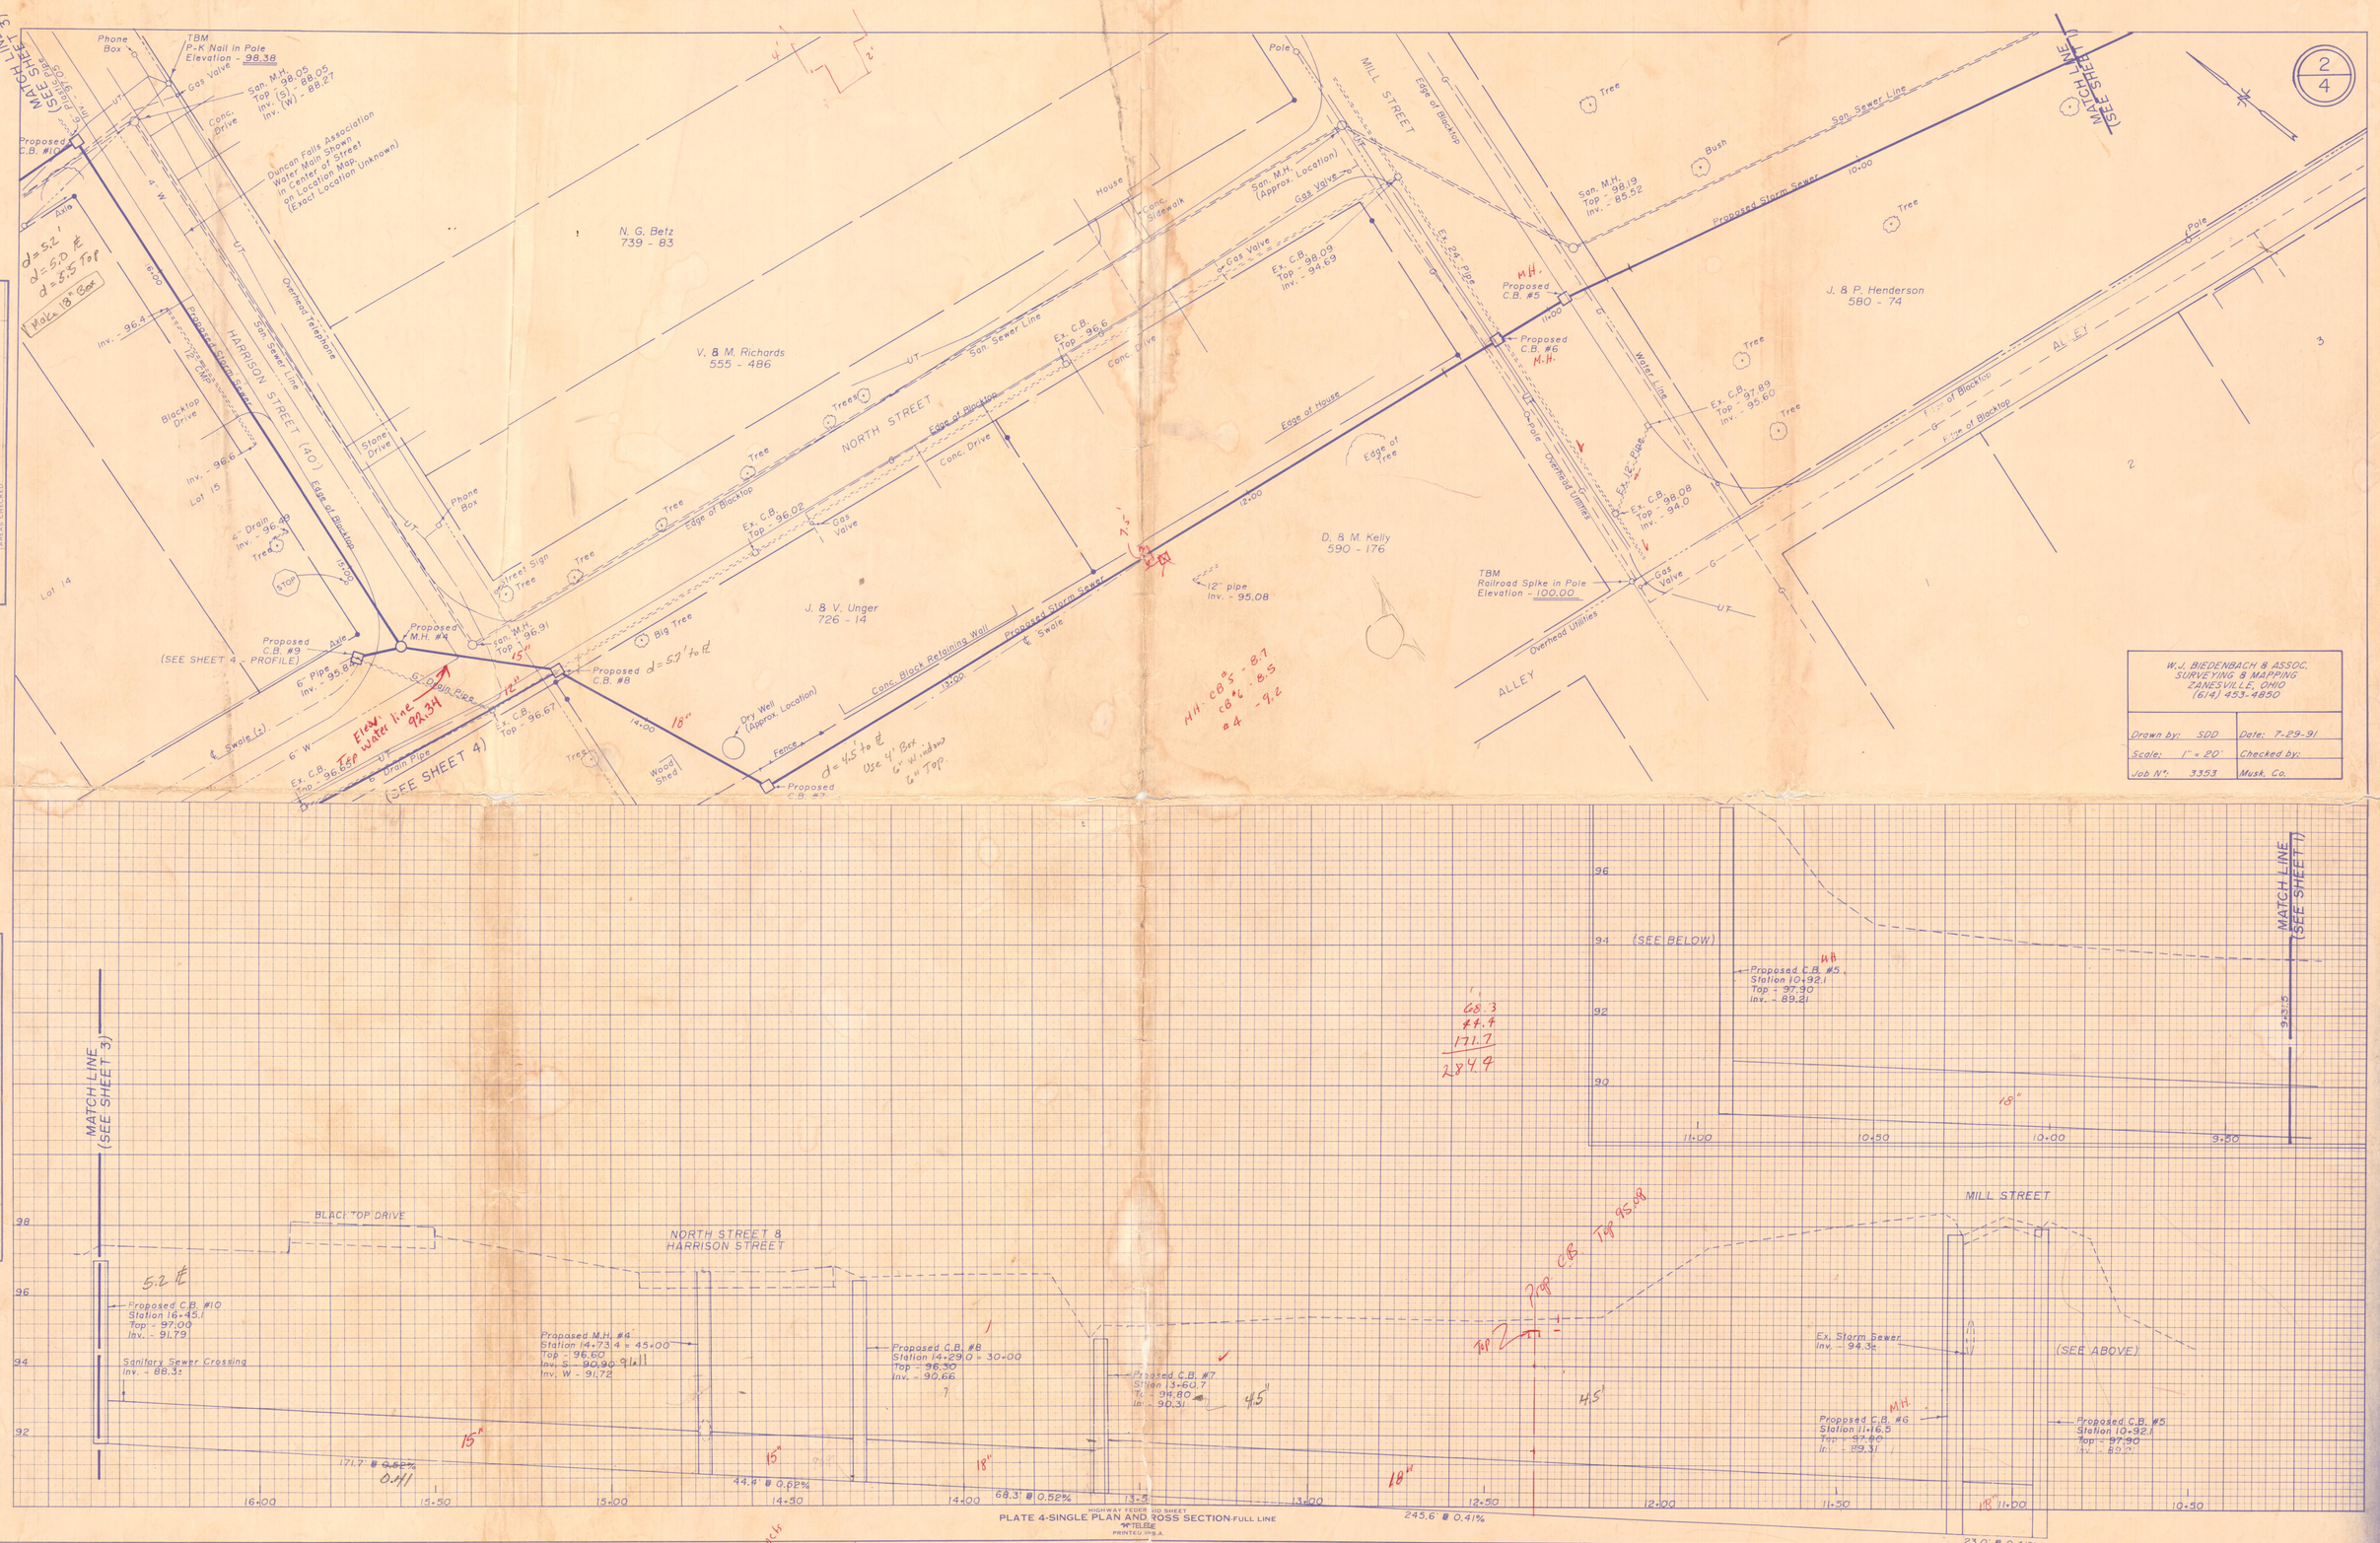
MATCH LINE (SEE SHEET 3)
MATCH LINE (SEE SHEET 1)
2/4
N. G. Betz
739 - 83
V. & M. Richards
555 - 486
J. & V. Unger
726 - 14
D. & M. Kelly
590 - 176
J. & P. Henderson
580 - 74
HARRISON STREET (40')
NORTH STREET
MILL STREET
ALLEY
Proposed C.B. #10
Proposed C.B. #9
Proposed M.H. #4
Proposed C.B. #8
Proposed C.B. #7
Proposed C.B. #6
Proposed C.B. #5
Proposed Storm Sewer
Proposed Water Service
Ex. Sanitary Sewer
Conc. Block Retaining Wall
Dry Well (Approx. Location)
Wood Shed
Phone Box
Gas Valve
Conc. Drive
Blacktop Drive
Stone Drive
Overhead Telephone
Overhead Utilities
Edge of Blacktop
Edge of House
Edge of Tree
Conc. Sidewalk
Water Line
Fence
Big Tree
Bush
Tree
Pole
House
TBM
P-K Nail in Pole
Elevation - 98.38
TBM
Railroad Spike in Pole
Elevation - 100.00
Duncan Falls Association
Water Main Shown
In Center of Street
on Location Map
(Exact Location Unknown)
Elev. water line 92.34
(SEE SHEET 4)
(SEE SHEET 4 - PROFILE)
W.J. BIEDENBACH & ASSOC.
SURVEYING & MAPPING
ZANESVILLE, OHIO
(614) 453-4850
Drawn by: SDD
Date: 7-29-91
Scale: 1" = 20'
Checked by:
Job No: 3353
Musk. Co.
FINAL SURVEY
ORIGINAL SURVEY
MATCH LINE (SEE SHEET 3)
BLACK TOP DRIVE
NORTH STREET & HARRISON STREET
MILL STREET
(SEE BELOW)
(SEE ABOVE)
Proposed C.B. #10
Station 16+45.1
Top - 97.00
Inv. - 91.79
Sanitary Sewer Crossing
Inv. - 88.3±
Proposed M.H. #4
Station 14+73.4 = 45+00
Top - 96.60
Inv. E - 90.90
Inv. W - 91.72
Proposed C.B. #8
Station 14+29.0 = 30+00
Top - 96.30
Inv. - 90.66
Proposed C.B. #7
Station 13+60.7
Top - 96.80
Inv. - 90.31
Proposed C.B. #5
Station 10+92.1
Top - 97.90
Inv. - 89.21
Ex. Storm Sewer
Inv. - 94.3±
Proposed C.B. #6
Station 11+16.5
Top - 97.90
Inv. - 89.31
171.7 @ 0.52%
44.4' @ 0.82%
68.3' @ 0.52%
245.6' @ 0.41%
23.0' @ 0.41%
16+00
15+50
15+00
14+50
14+00
13+50
13+00
12+50
12+00
11+50
11+00
10+50
10+00
9+50
98
96
94
92
90
PLATE 4-SINGLE PLAN AND ROSS SECTION-FULL LINE
HIGHWAY FEDER. AID SHEET
TELEDYNE
PRINTED IN U.S.A.