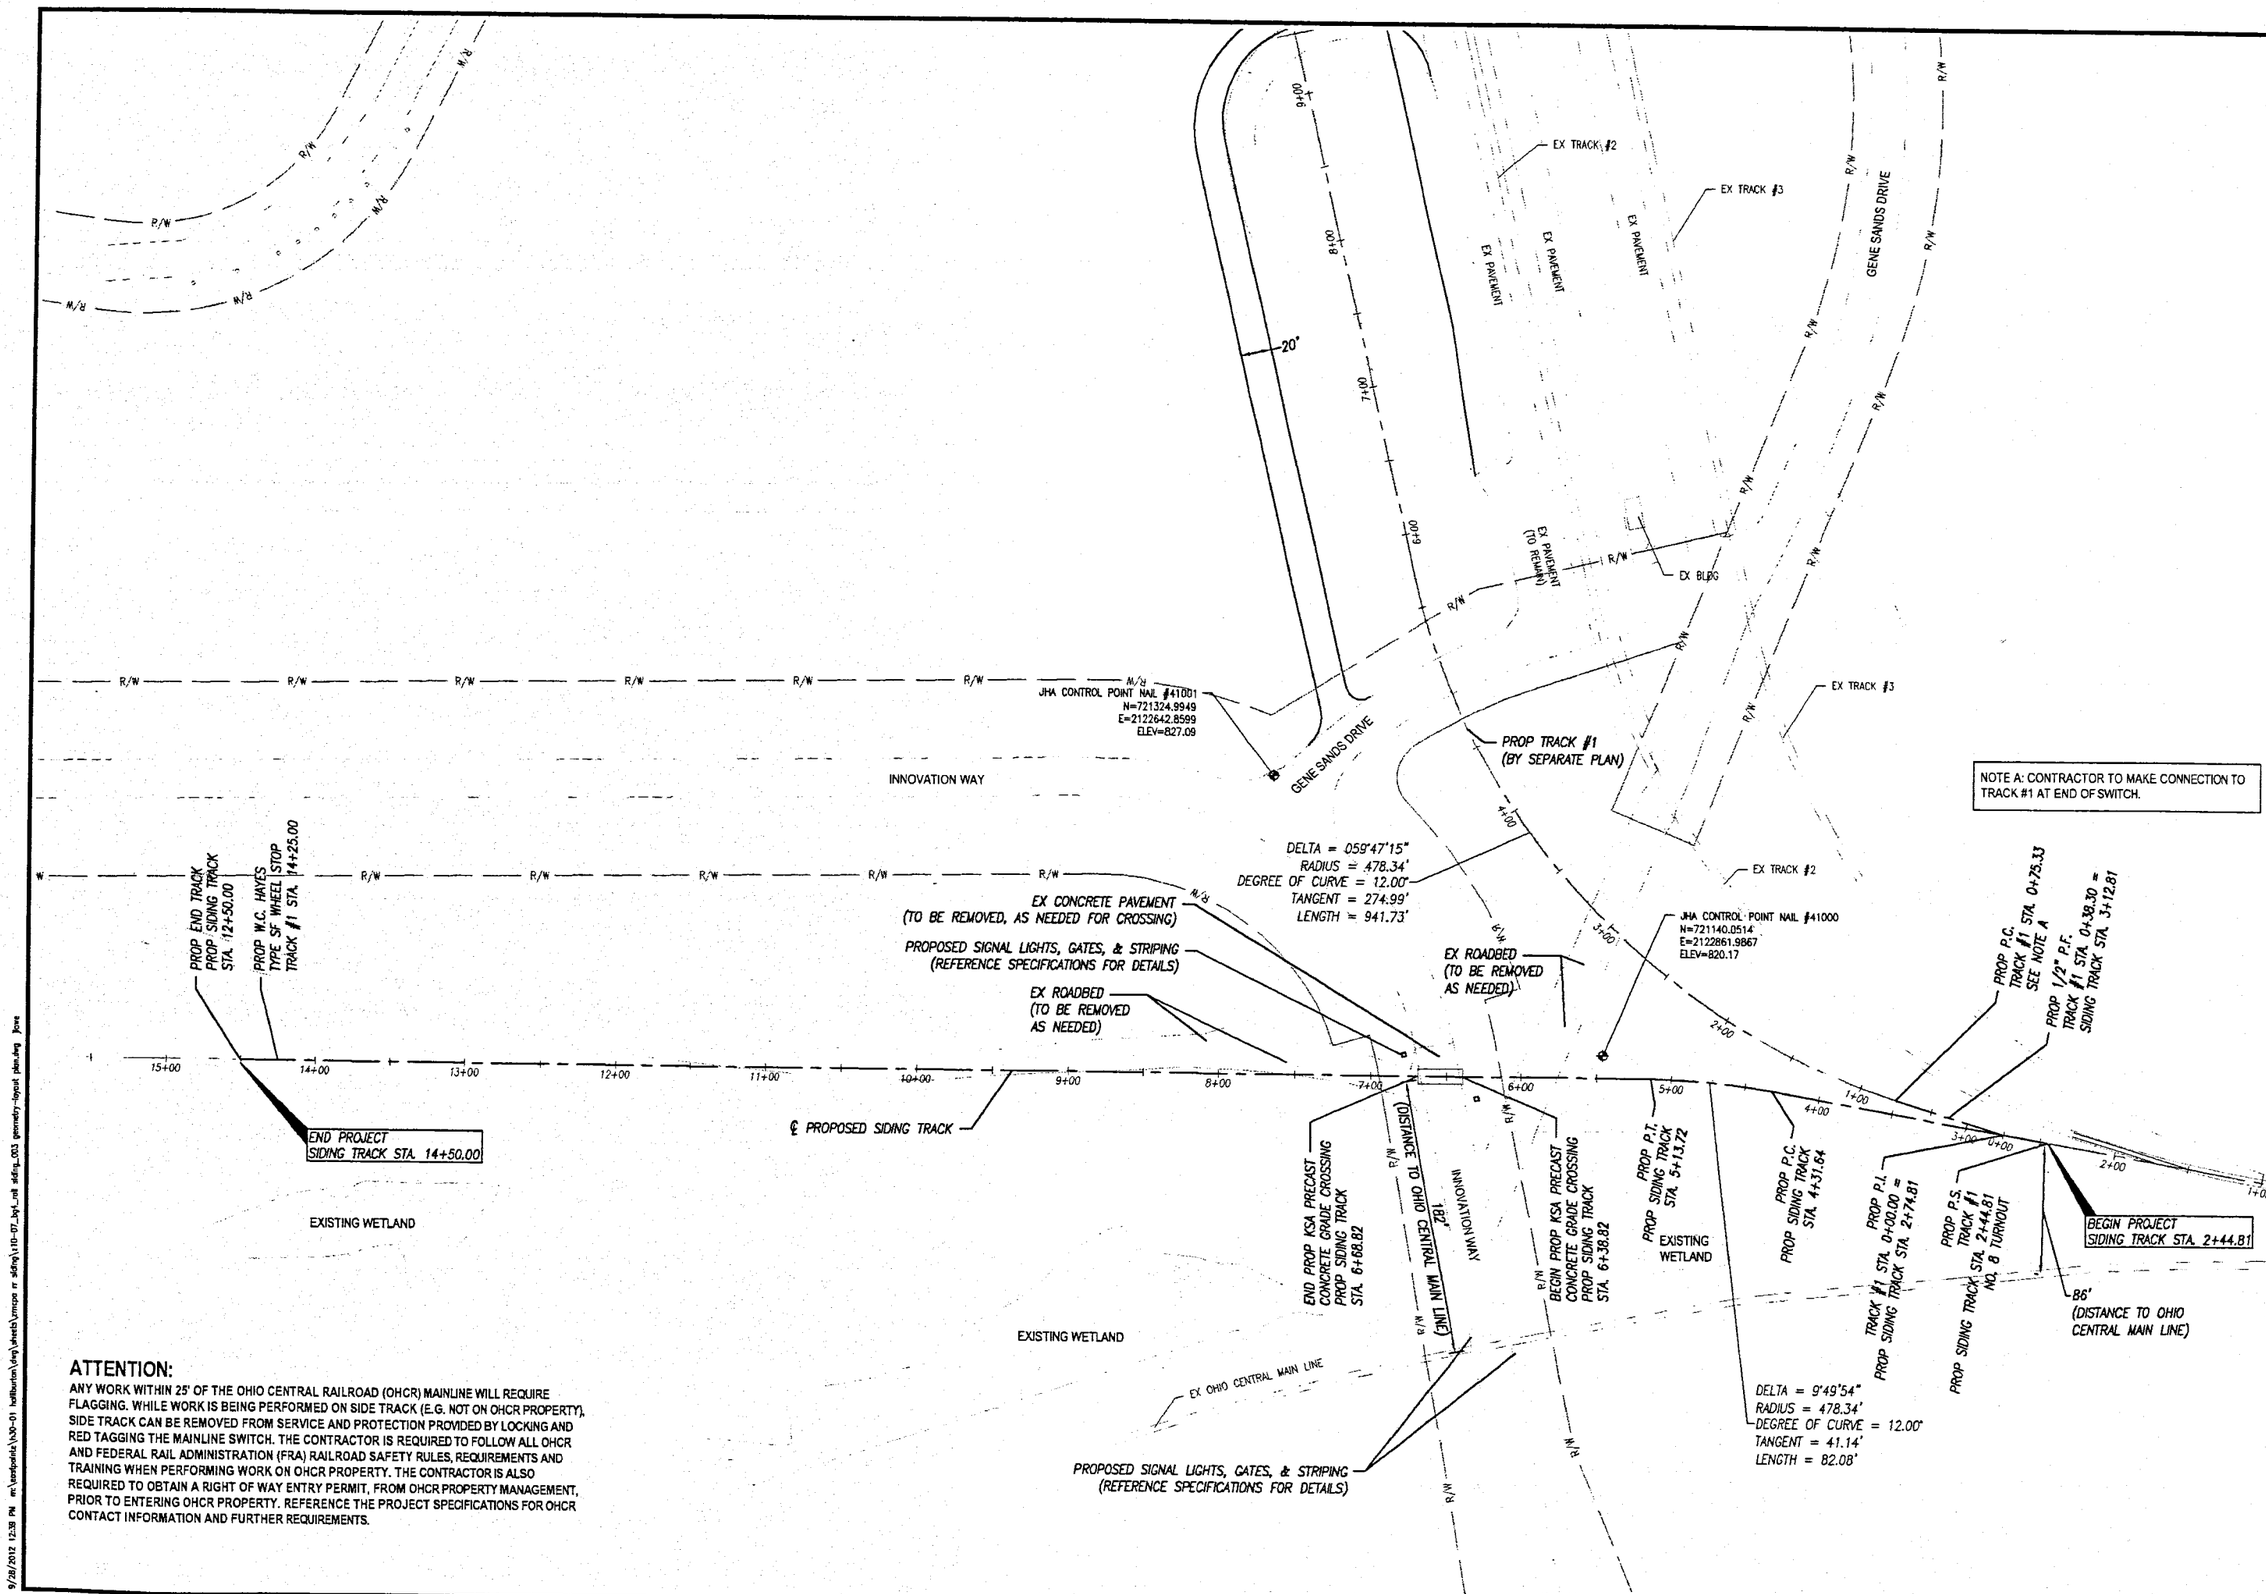


## ATTENTION:

ANY WORK WITHIN 25' OF THE OHIO CENTRAL RAILROAD (OHCR) MAINLINE WILL REQUIRE FLAGGING. WHILE WORK IS BEING PERFORMED ON SIDE TRACK (E.G. NOT ON OHCR PROPERTY), SIDE TRACK CAN BE REMOVED FROM SERVICE AND PROTECTION PROVIDED BY LOCKING AND RED TAGGING THE MAINLINE SWITCH. THE CONTRACTOR IS REQUIRED TO FOLLOW ALL OHCR AND FEDERAL RAIL ADMINISTRATION (FRA) RAILROAD SAFETY RULES, REQUIREMENTS AND TRAINING WHEN PERFORMING WORK ON OHCR PROPERTY. THE CONTRACTOR IS ALSO REQUIRED TO OBTAIN A RIGHT OF WAY ENTRY PERMIT, FROM OHCR PROPERTY MANAGEMENT, PRIOR TO ENTERING OHCR PROPERTY. REFERENCE THE PROJECT SPECIFICATIONS FOR OHCR CONTACT INFORMATION AND FURTHER REQUIREMENTS.

9/28/2012 12:38 PM m:\eastpointe\h30-01 halliburton\dwg\sheets\zmcpa rr siding\z10-07_layt_rail siding_003 geometry-layout plan.dwg jbone

N

0 50 100 HORIZONTAL SCALE IN FEET

| DRAWN | CHECKED | DATE |
|---|---|---|
| --- | --- | 10-12-12 |

| NO. | PLAN ISSUE/REVISION | DATE |
|---|---|---|
| | | |

Tel: 740.344.5451
Fax: 740.344.5746
59 Grant Street
Newark, Ohio 43055
www.jobeshendersen.com

Jobes Henderson & ASSOCIATES
Breaking Ground | Breaking Boundaries

# ZMCPA EASTPOINTE RR EXTENSION

## LAYOUT PLAN

JOB NUMBER: Z10-07