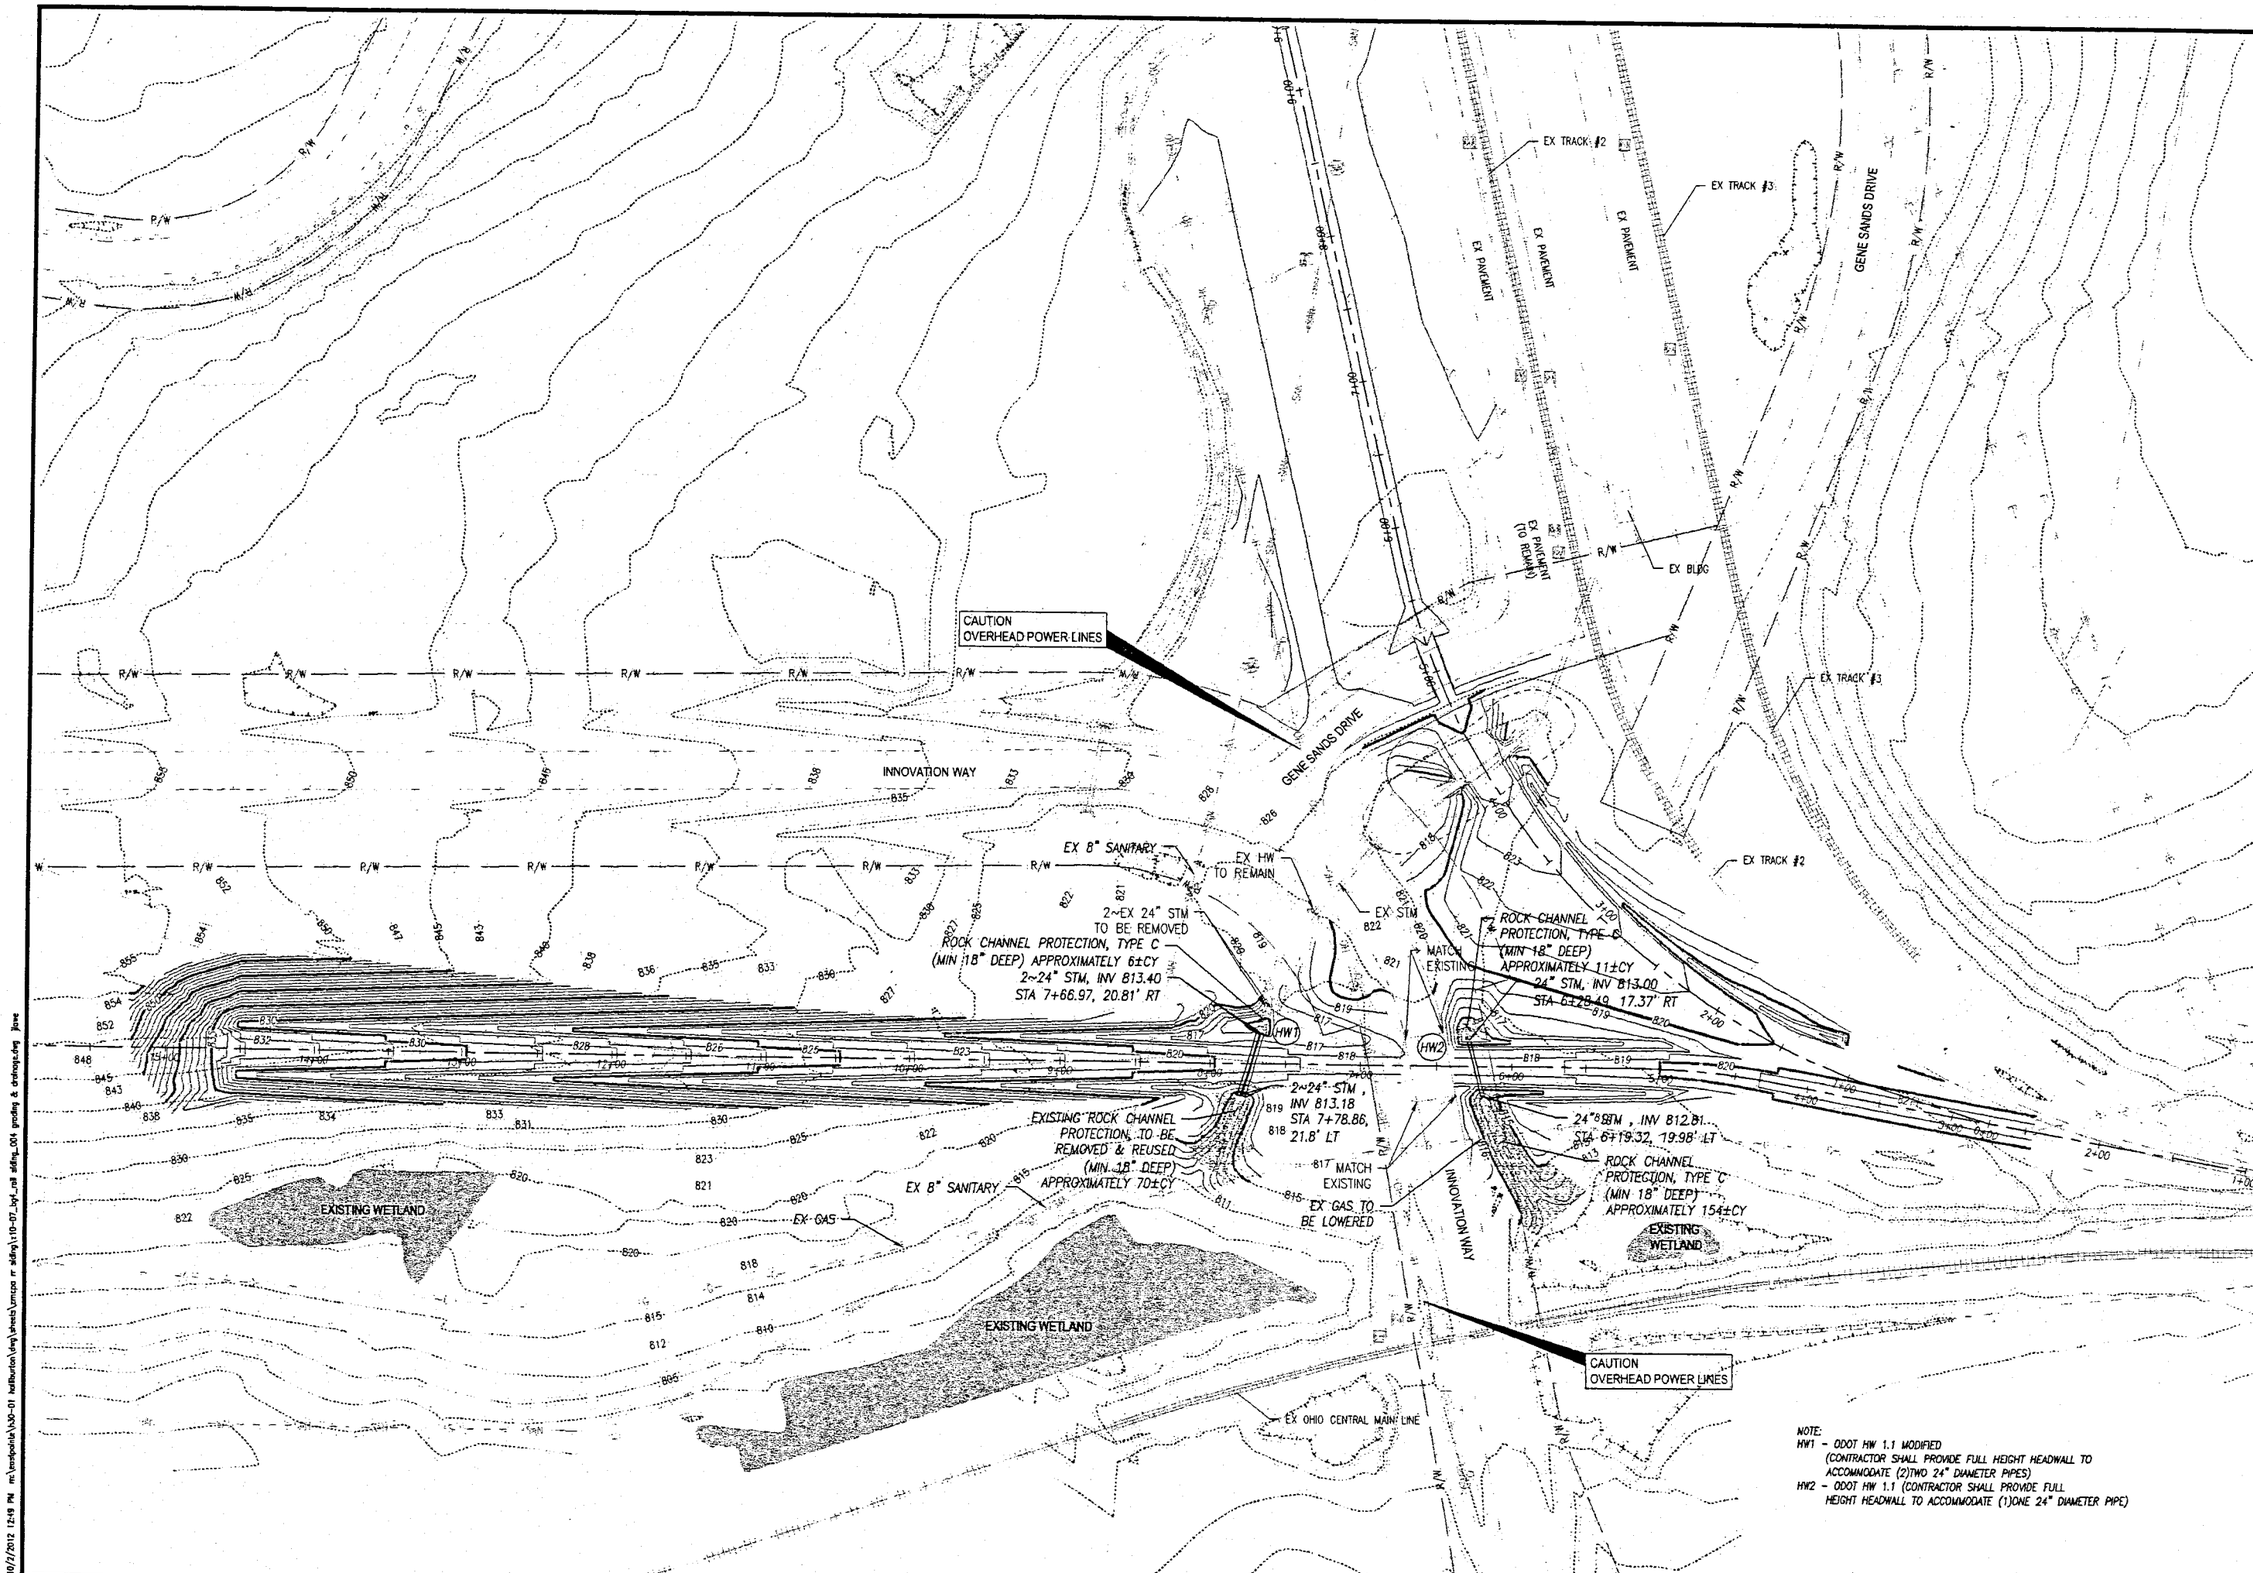

NOTE:
HW1 - ODOT HW 1.1 MODIFIED
(CONTRACTOR SHALL PROVIDE FULL HEIGHT HEADWALL TO ACCOMMODATE (2)TWO 24" DIAMETER PIPES)
HW2 - ODOT HW 1.1 (CONTRACTOR SHALL PROVIDE FULL HEIGHT HEADWALL TO ACCOMMODATE (1)ONE 24" DIAMETER PIPE)

NO.	PLAN ISSUE/REVISION	DATE

DRAWN —
CHECKED —
DATE 10-12-12

Jobes Henderson & ASSOCIATES
Breaking Ground | Breaking Boundaries
Tel: 740.344.5451
Fax: 740.344.5746
59 Grant Street
Newark, Ohio 43055
www.jobeshenderson.com

ZMCPA EASTPOINTE RR EXTENSION

GRADING & DRAINAGE PLAN

JOB NUMBER: Z10-07

10/1/2012 12:49 PM mc:\zmcpointe\z30-01 halliburton\dwg\sheets\zmcpa rr ddlwg\z10-07_lyt_rd ddlwg_001 grading & drainage.dwg jkeve