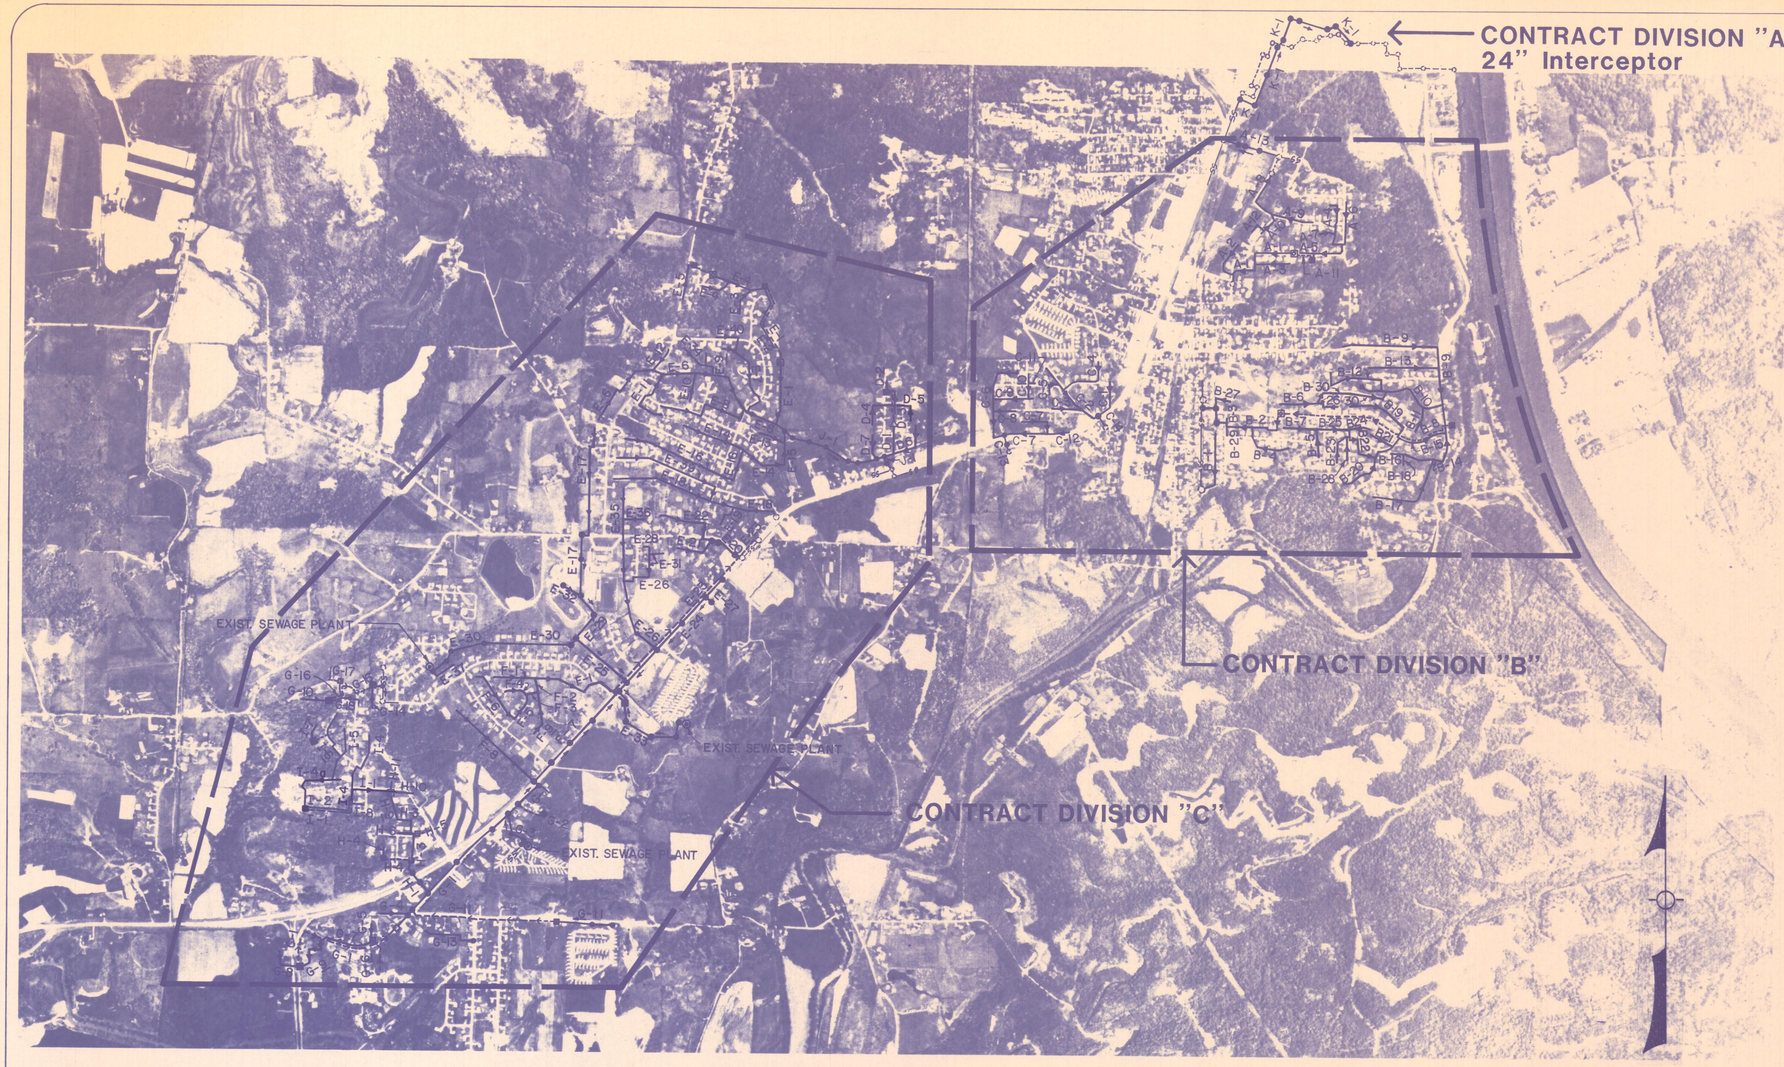

KEY MAP

KEY MAP LEGEND

PROPOSED

A-2	SEWER LINE DESIGNATION
	V.G.S. SEWER
	GRAVITY SEWER
	FORCE MAIN
	SANITARY MANHOLE
	SURGE TANK
	PUMP STATION

EXISTING

	SANITARY MH
--SS--	SANITARY SEWER
	SEWAGE TREATMENT PLANT (STP)

CONTRACT DIVISION "A"

LINE NO.	PLAN SHEET NO.	PROFILE SHEET NO.
K-1	3,4	5

Revisions

Designed by: S.W. Date: 9-82
Drawn by: W.H.J. Date: 9-82
Checked by: J.L.R. Date: 9-2-82
Approved by: J.L.R. Date: 9-2-82

MUSKINGUM COUNTY, OHIO

KEY MAP & SHEET INDEX

Maysville III Area Wastewater Project
CONTRACT DIVISION A

Design Enterprise Ltd.

STATE OF OHIO JAMES LEE RUSSELL 27737 REGISTERED PROFESSIONAL ENGINEER

Scale
1" = 1000'

Sheet
1 of 6