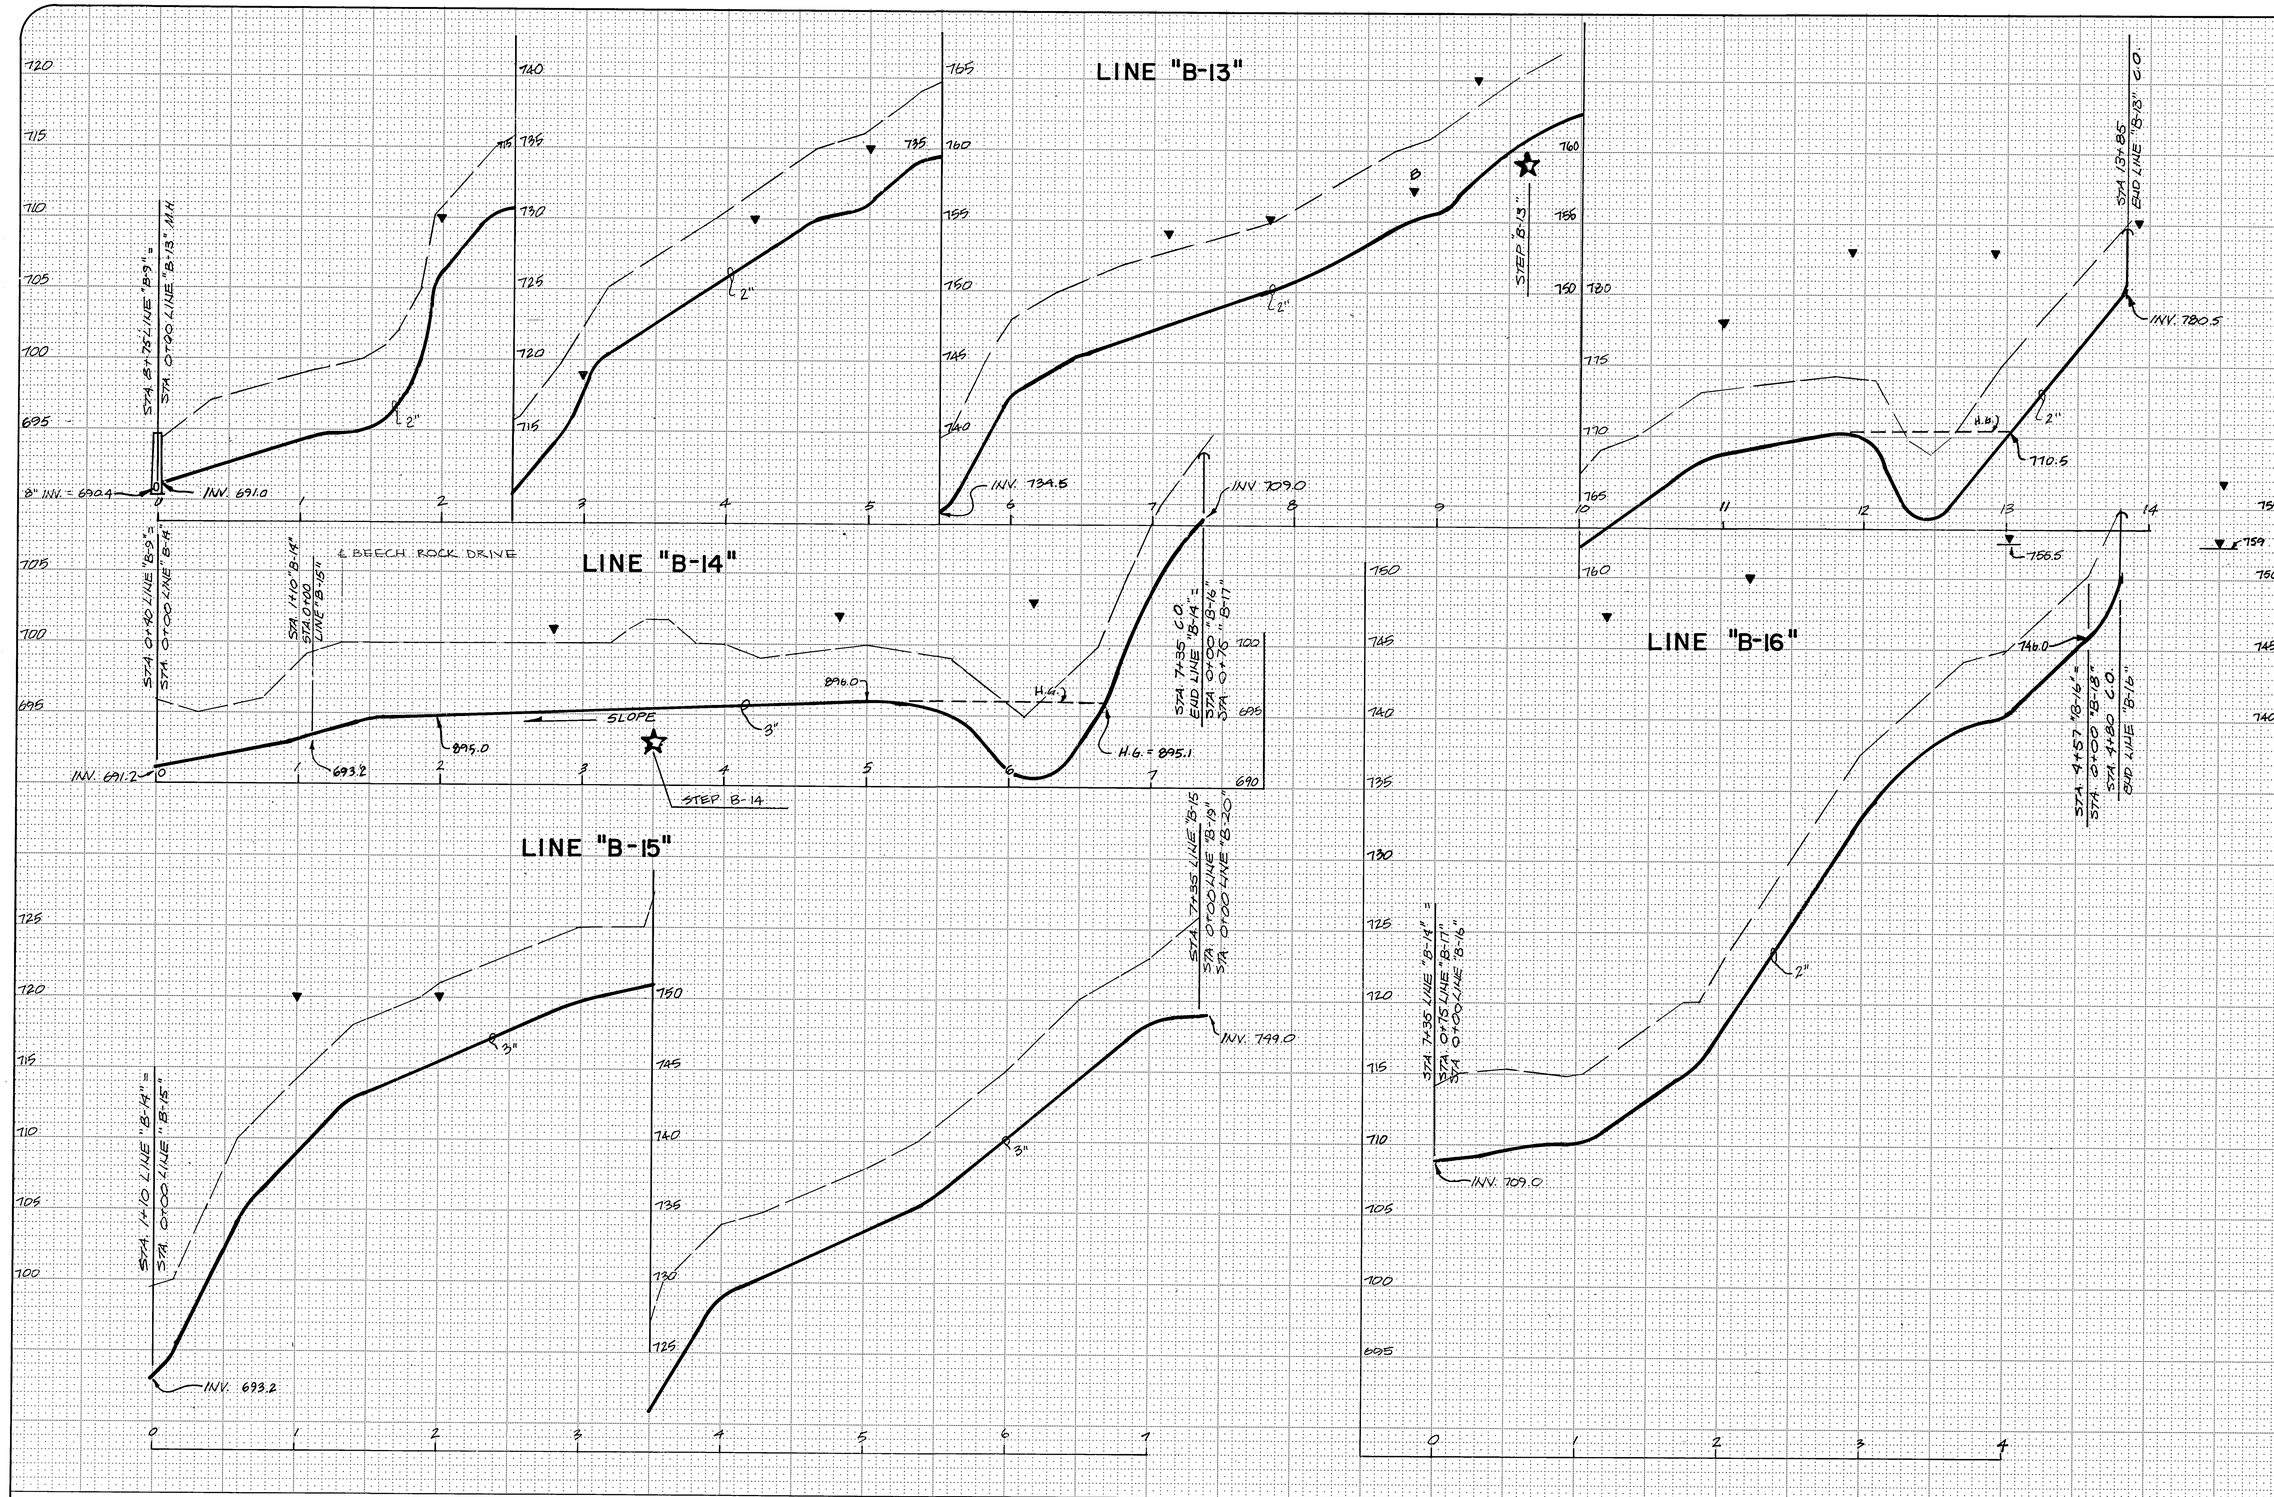

Revisions

Designed by: S.W. Date: 9-1-82
Drawn by: W.H.J. Date: 9-1-82
Checked by: J.L.R. Date: 9-2-82
Approved by: J.L.R. Date: 9-2-82

MUSKINGUM COUNTY, OHIO

PROFILE - Lines "B-13", "B-14", "B-15", & "B-16"

Maysville III Area Wastewater Project
CONTRACT DIVISION B

Design Enterprise Ltd.

Scale
HORIZ. 1" = 50'
VERT. 1" = 5'

Sheet
19 of 31

AREA 2

BRUNING 44131 55293