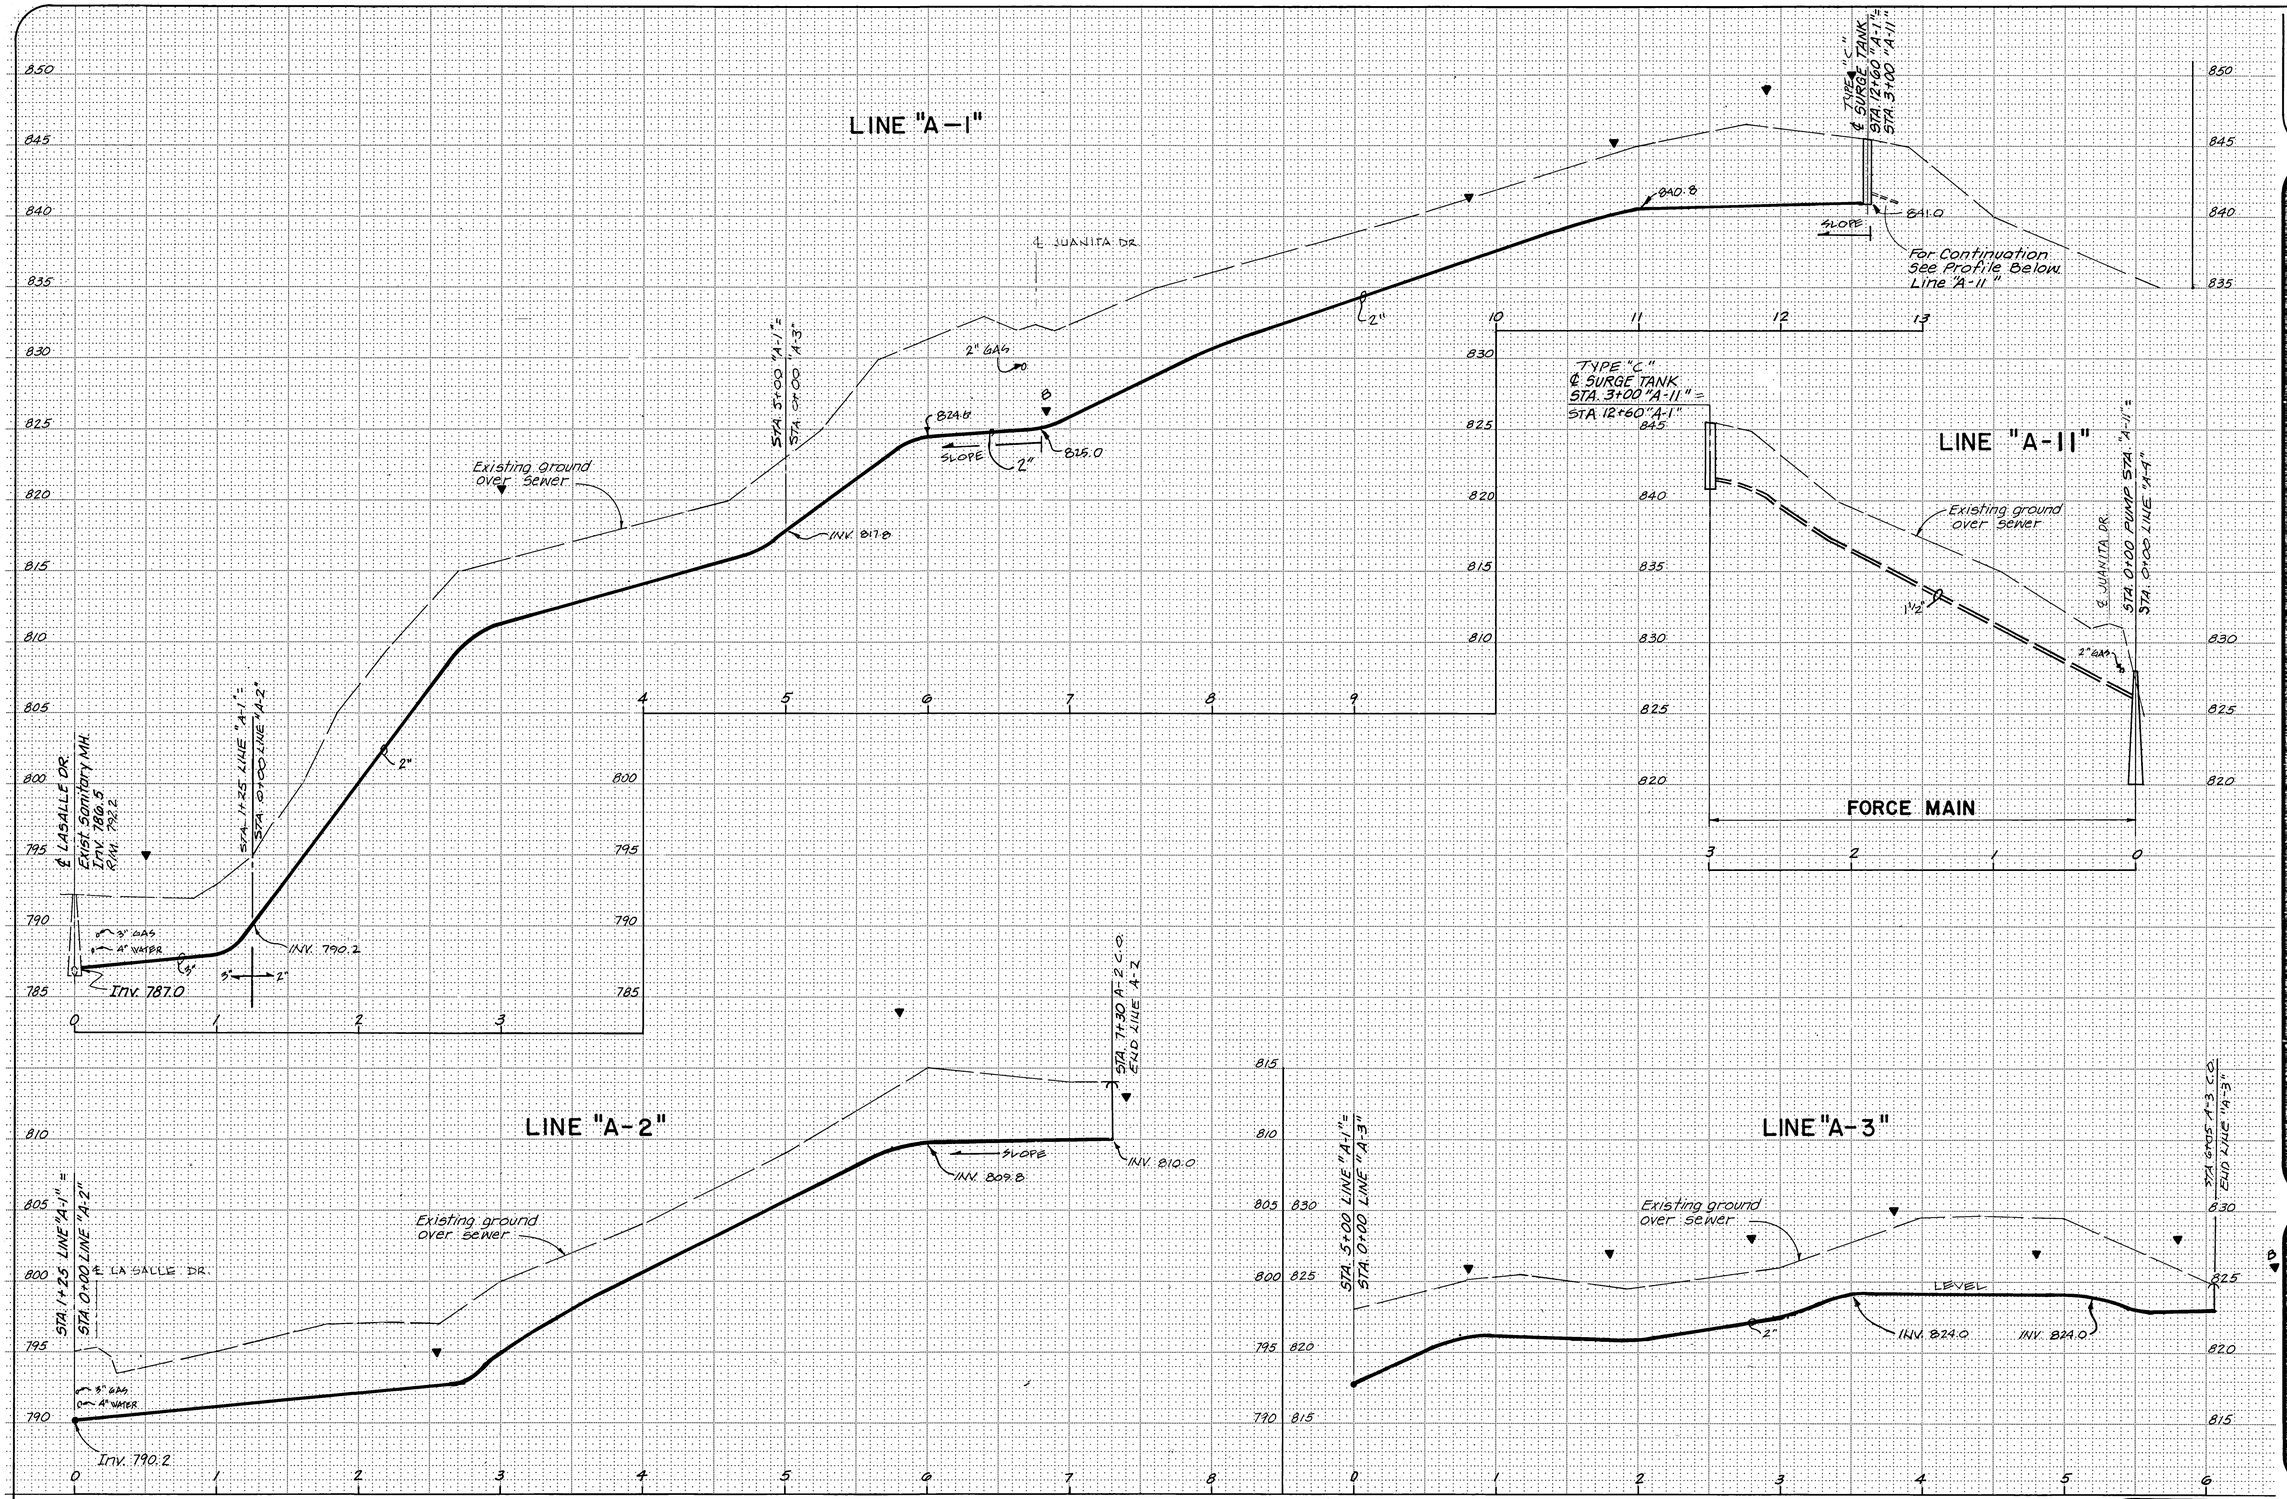

Revisions

Designed by: S.W. Date: 9-1-82
Drawn by: W.H.T. Date: 9-1-82
Checked by: J.L.K. Date: 9-2-82
Approved by: J.L.K. Date: 9-2-82

MUSKINGUM COUNTY, OHIO

PROFILE - Lines "A-1", "A-2", "A-3" & "A-11"

Maysville III Area Wastewater Project
CONTRACT DIVISION B

Design Enterprise Ltd.

Scale
HORIZ. 1" = 50'
VERT. 1" = 5'

Sheet
7 of 31

AREA I

BRUNING 44-131 55293