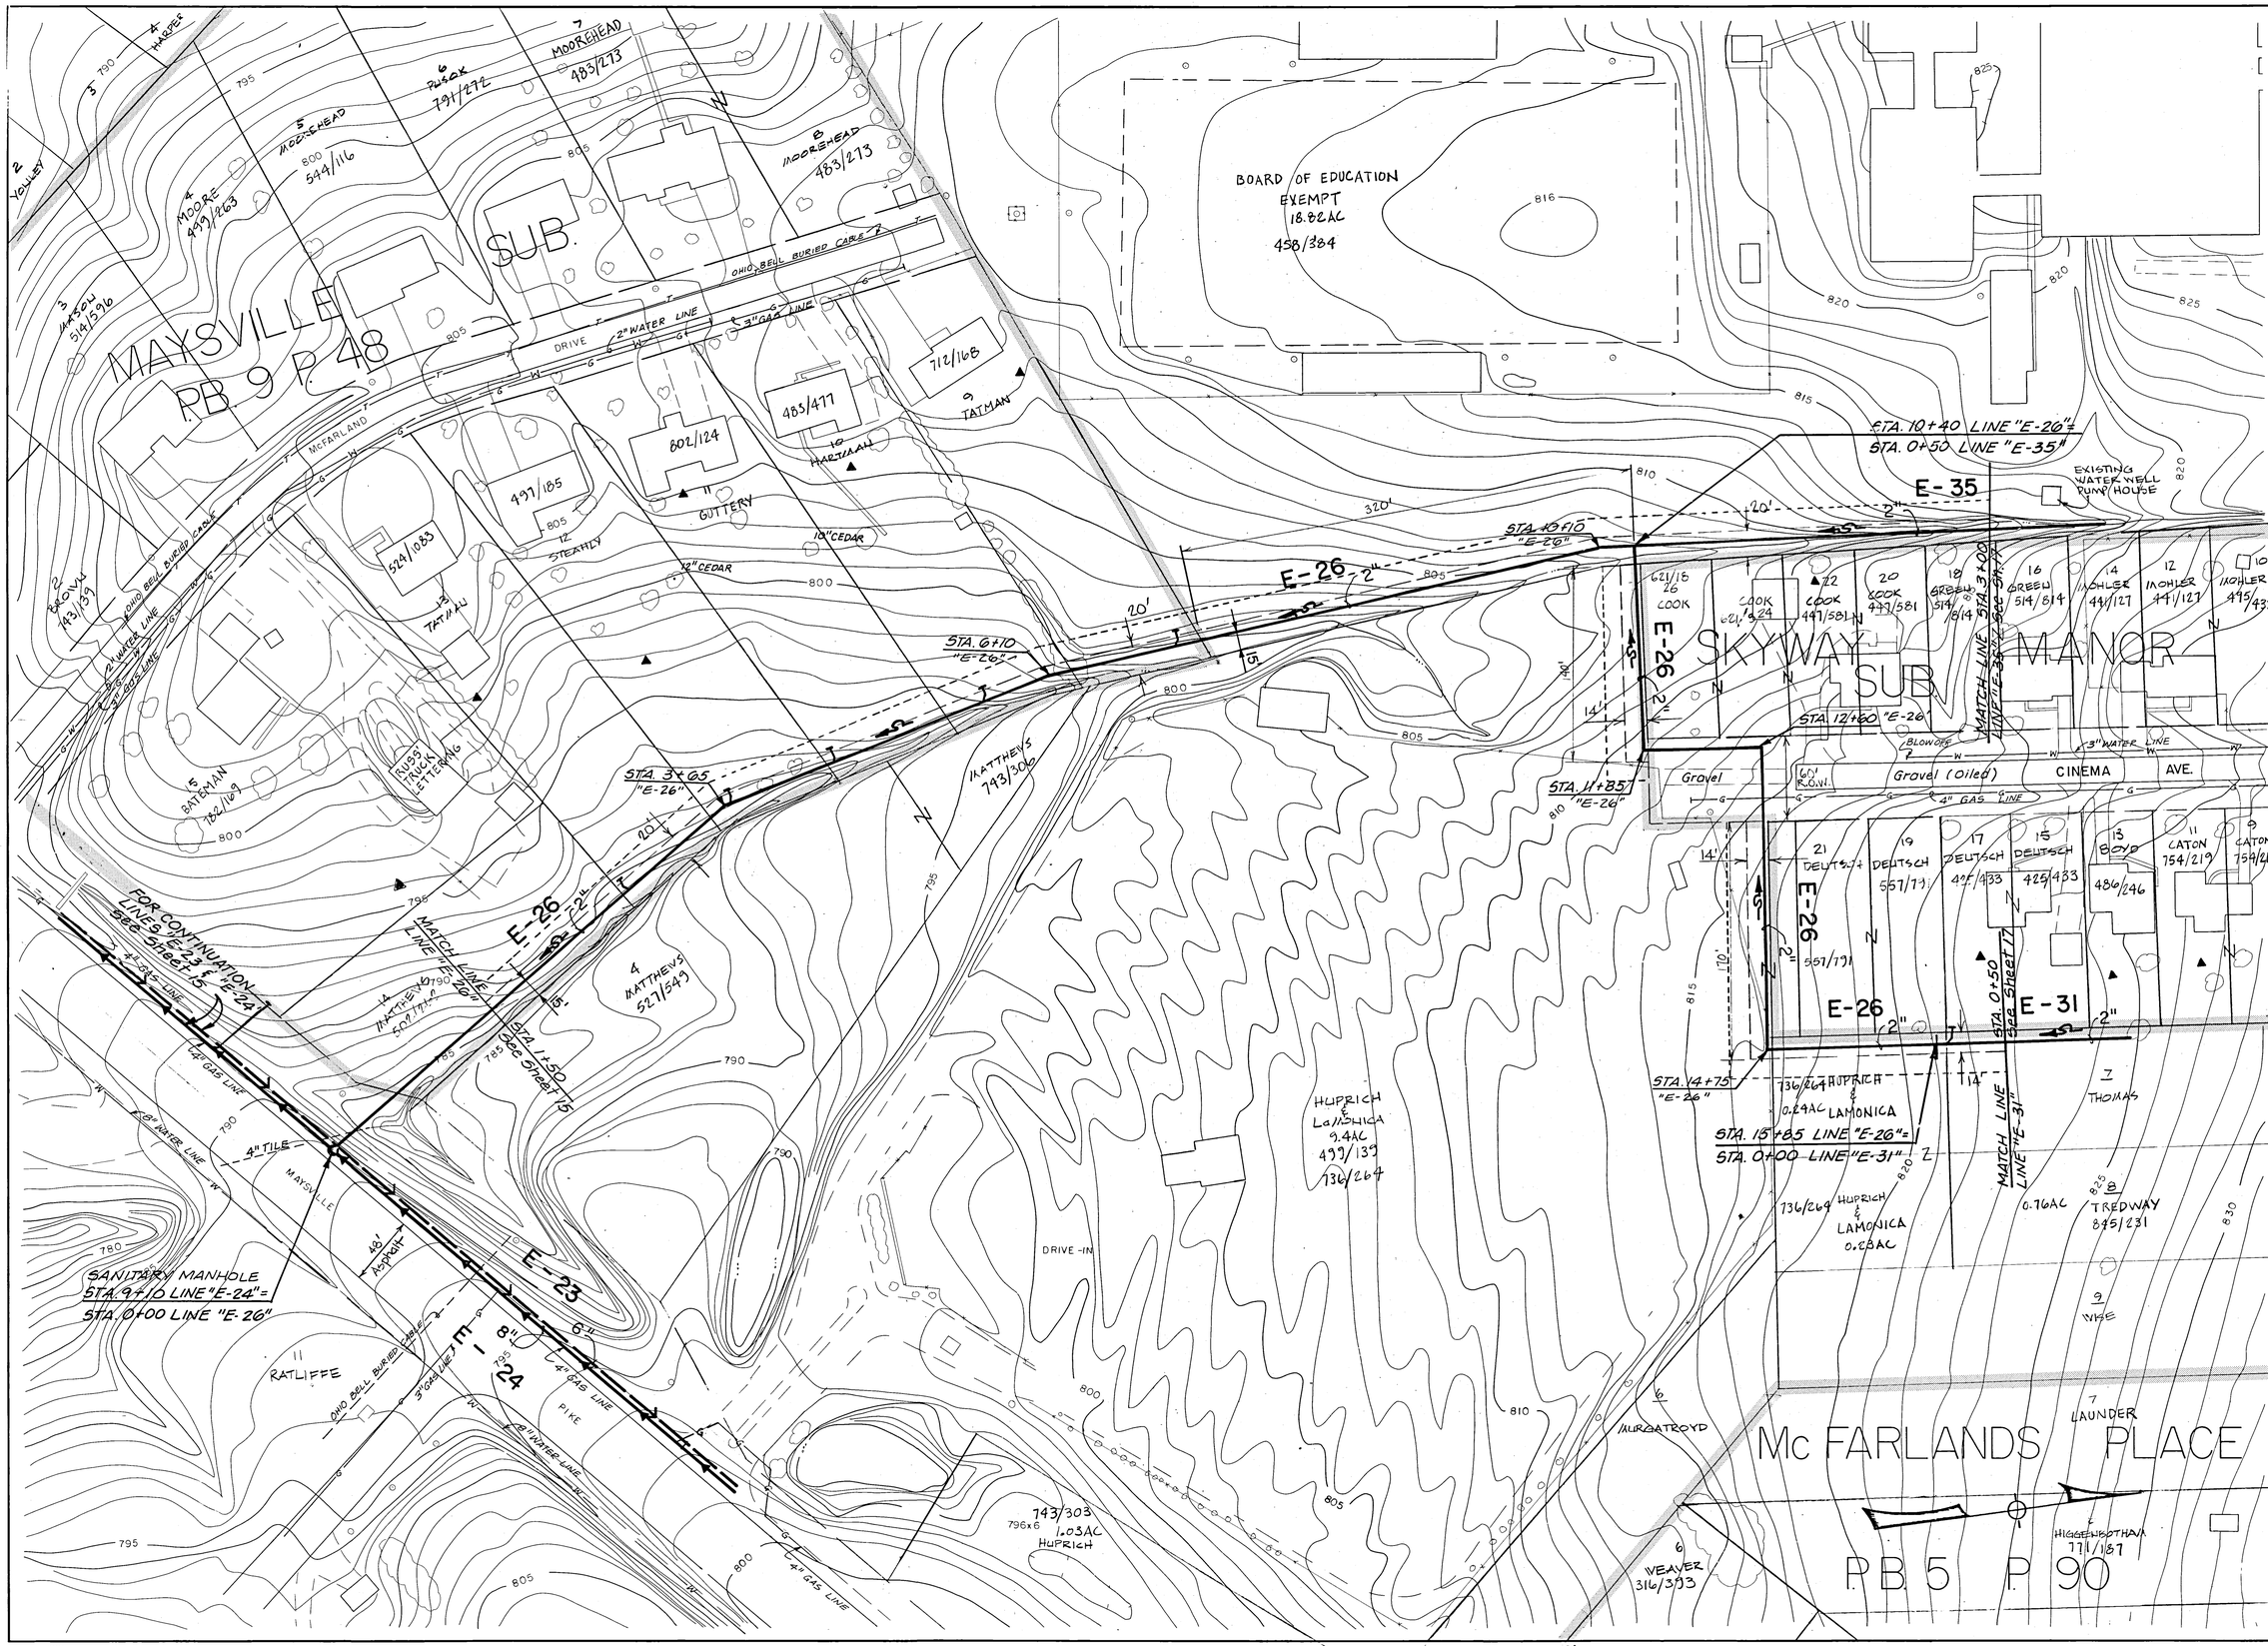

Revisions

Designed by: SW	Date: 9-82	Checked by: U.L.K. Date: 9-3-82
Drawn by: W.H.U.	Date: 9-82	Approved by: U.L.K. Date: 9-3-82

MUSKINGUM COUNTY, OHIO

PLAN - Lines "E-26", "E-31" & "E-35"

Maysville III Area Wastewater Project

CONTRACT DIVISION C

Design Enterprise Ltd.

Scale
1" = 50'

Sheet
16 of 59

AREA 6