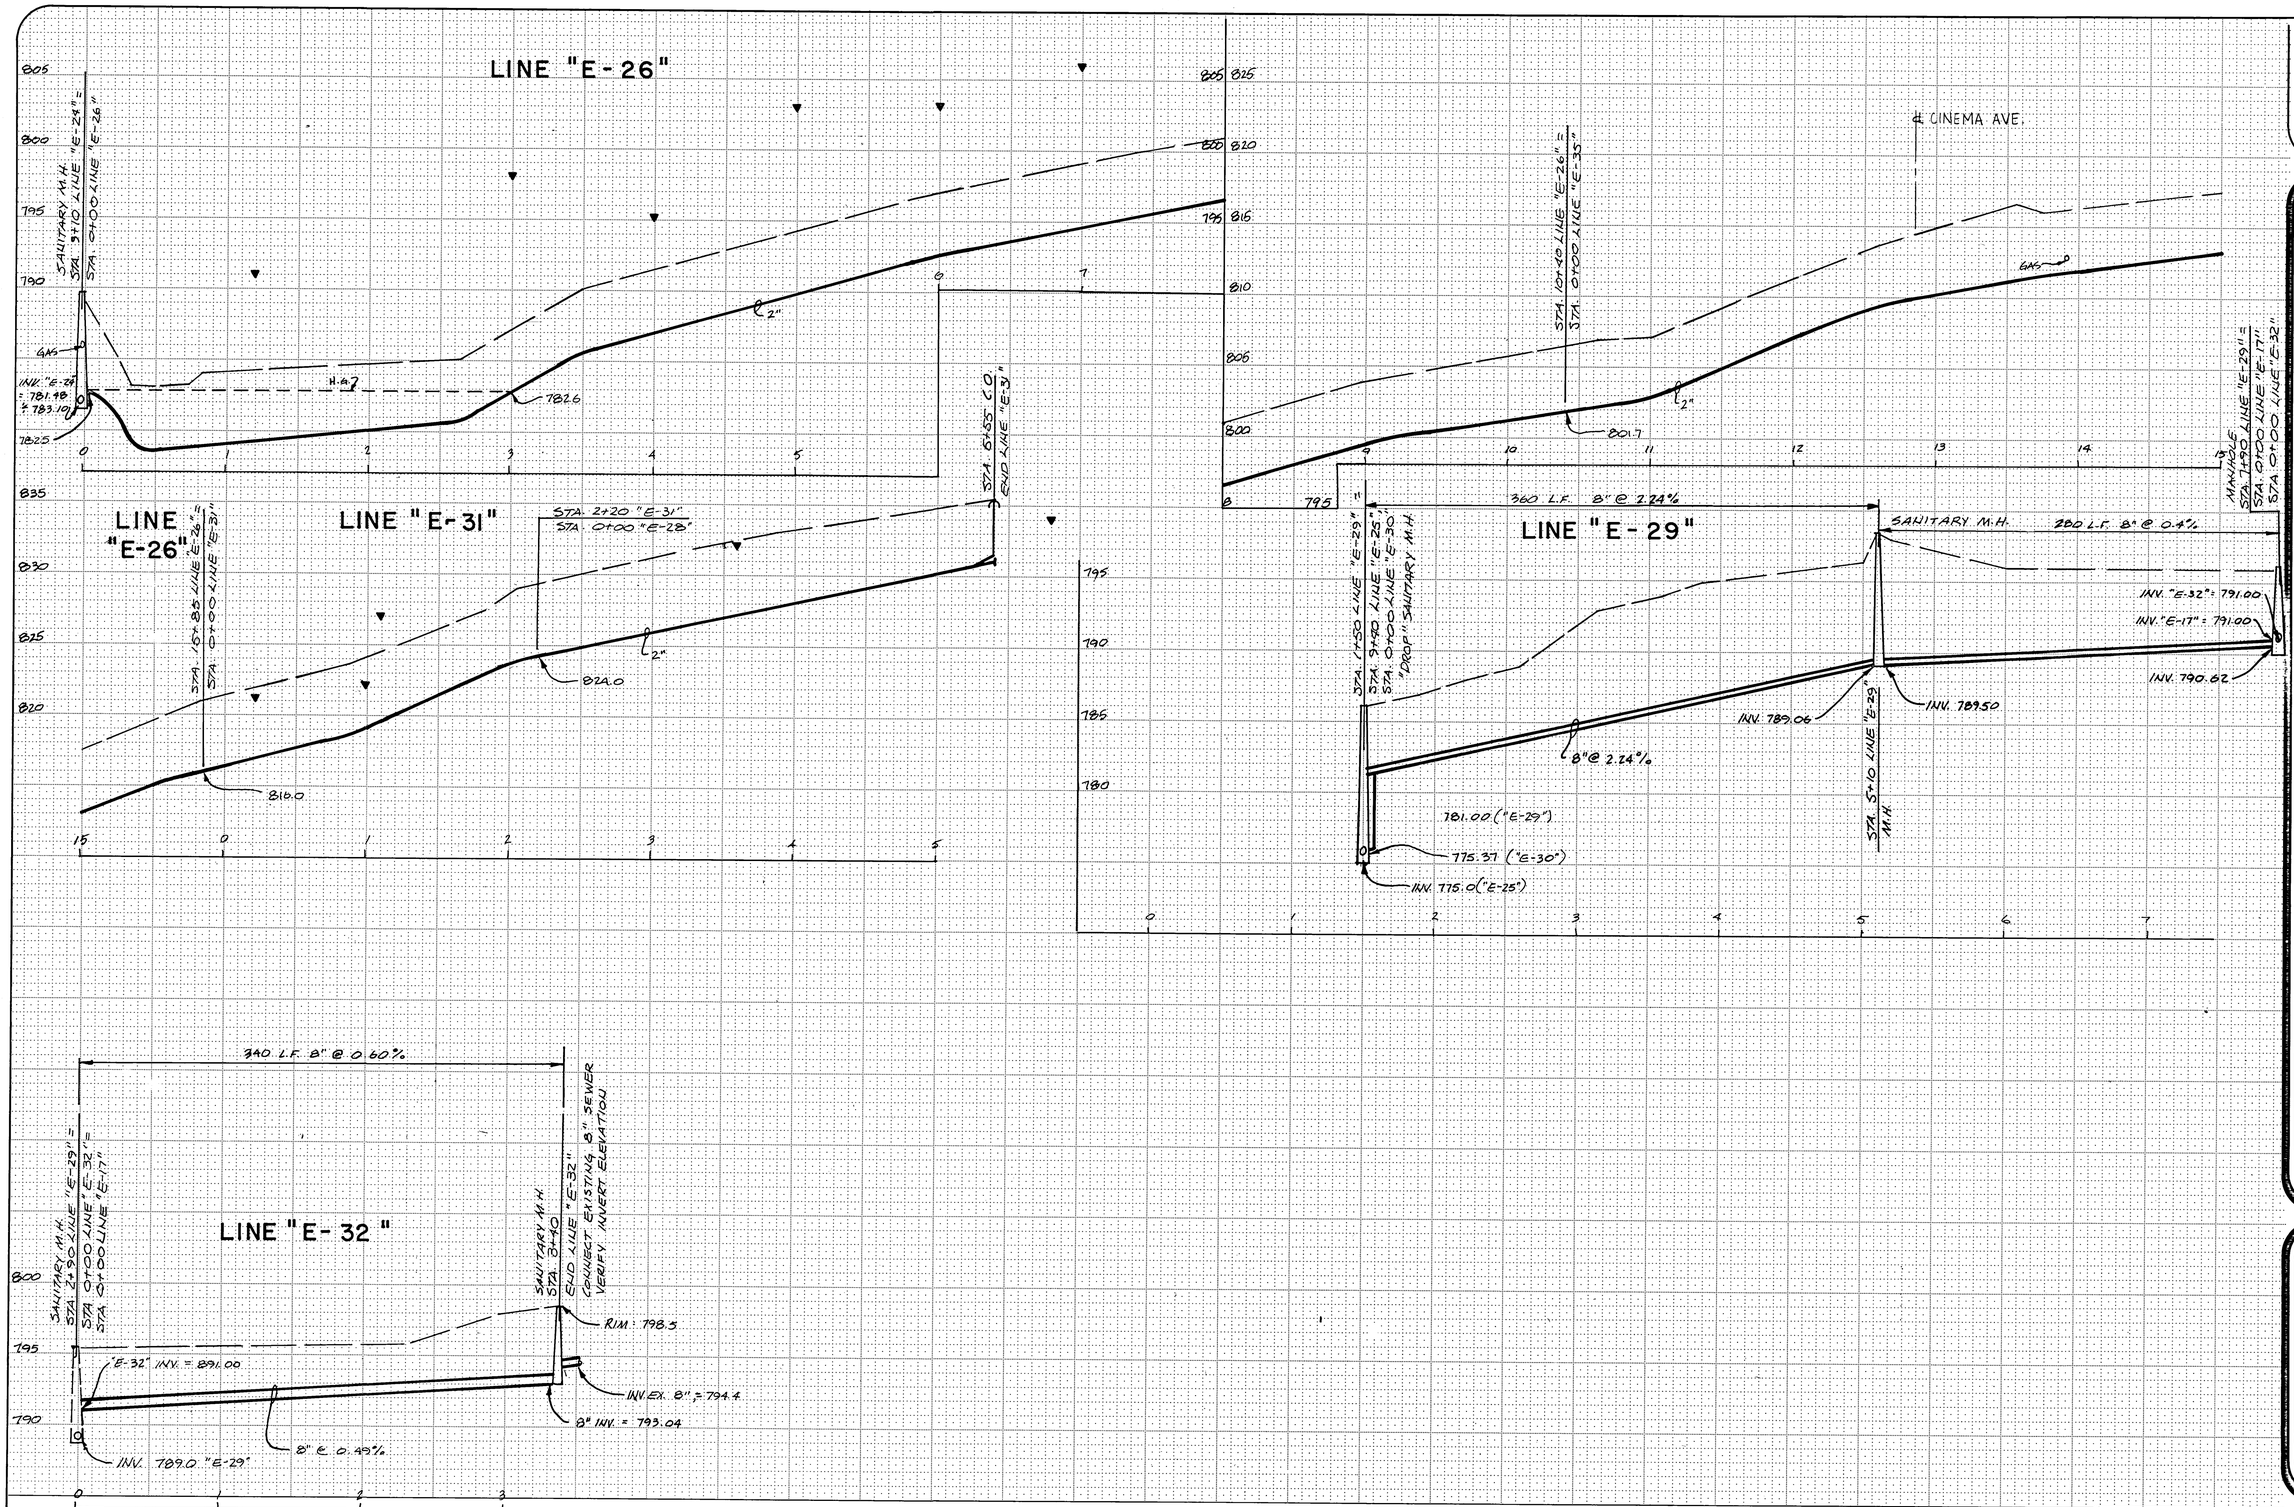

Revisions

Designed by: S.W. Date: 9-82
Drawn by: M.H. Date: 9-82
Checked by: V.L.R. Date: 9-3-82
Approved by: V.L.R. Date: 9-3-82

MUSKINGUM COUNTY, OHIO

PROFILE - Lines "E-26", "E-29", "E-31" & "E-32"

Maysville III Area Wastewater Project
CONTRACT DIVISION C

Design Enterprise Ltd.

Scale
HORIZ. 1" = 50'
VERT. 1" = 5'

Sheet
33 of 59

BRUNING 44-131 55293

AREA 5