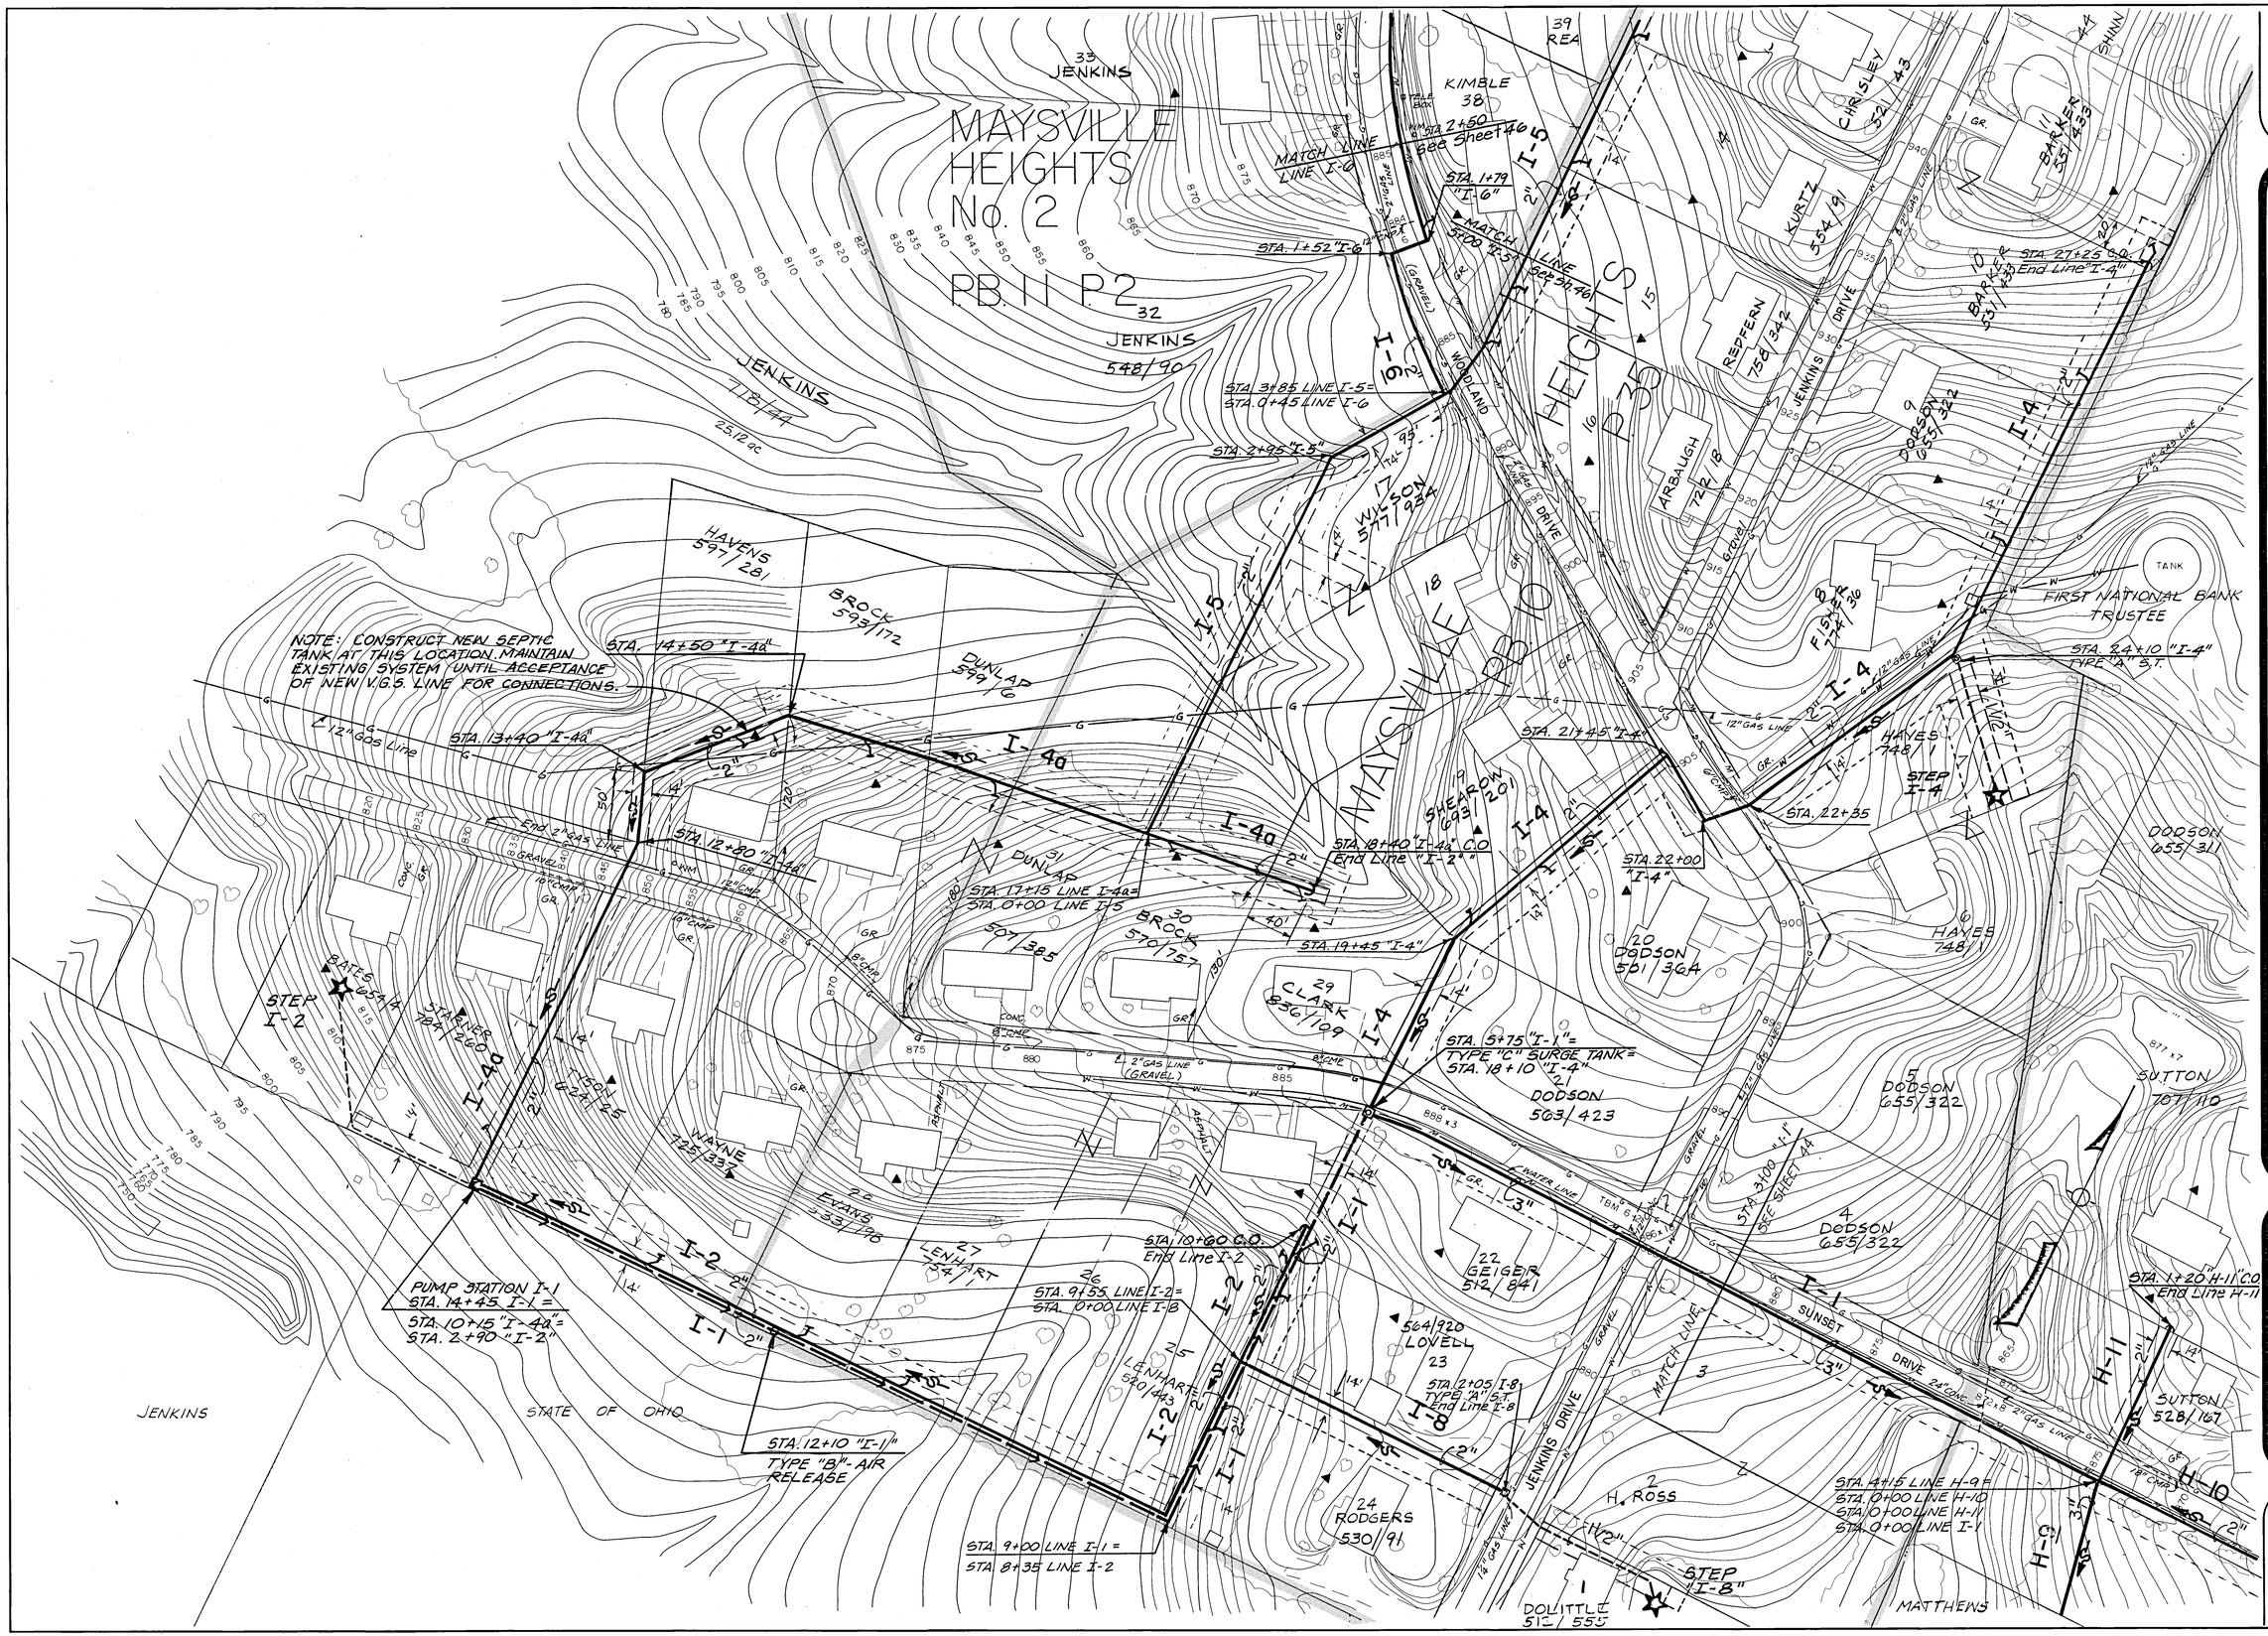

Revisions

Designed by: Date: Checked by: Date:
Drawn by: Date: Approved by: Date:

MUSKINGUM COUNTY, OHIO

PLAN - Line "I-1", "I-2", "I-4", "I-4a", "I-5", "I-6" & "I-8"

Maysville III Area Wastewater Project
CONTRACT DIVISION C

Design Enterprise Ltd.

Scale
1" = 50'

Sheet
45 of 59

AREA 9