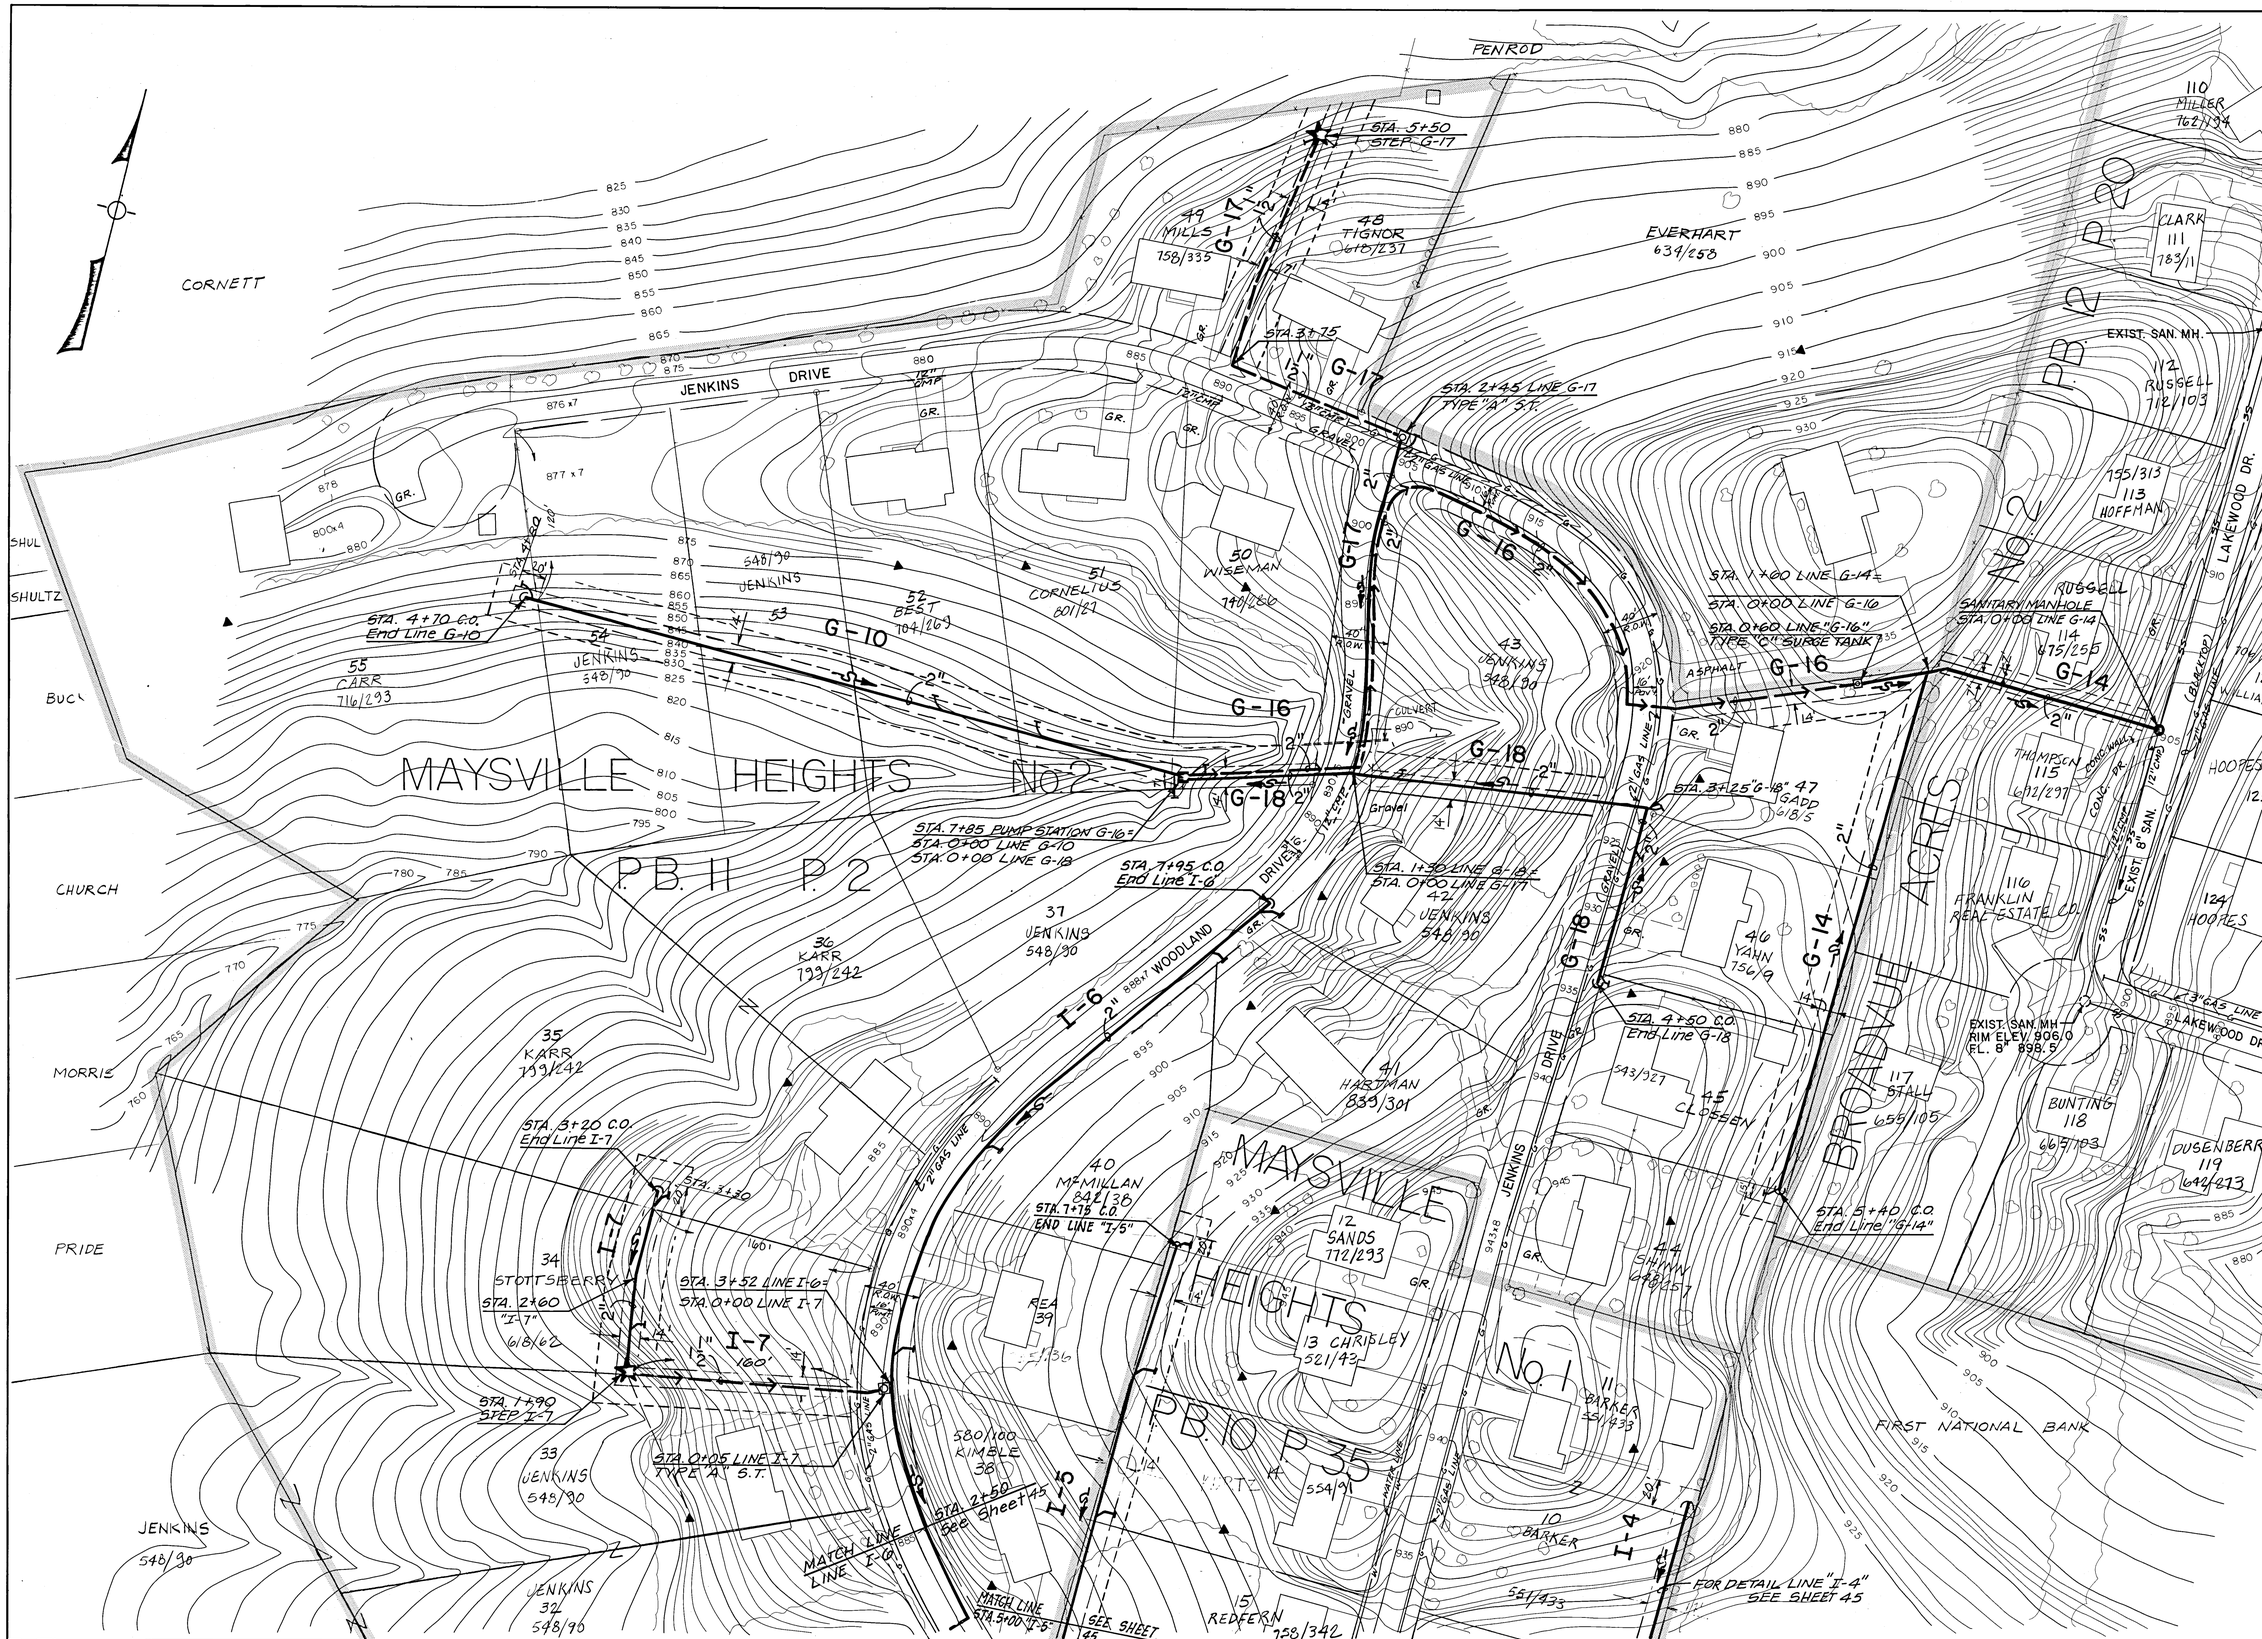

Revisions

Designed by: S.W.	Date: 9-82	Checked by: J.L.R. Date: 9-3-82
Drawn by: W.H.J.	Date: 9-82	Approved by: Date:

MUSKINGUM COUNTY, OHIO

PLAN - Line "G-10", "G-14", "G-16", "G-17", "G-18", "I-4", "I-5", "I-6", "I-7"

Maysville III Area Wastewater Project

CONTRACT DIVISION C

Design Enterprise Ltd.

Scale 1" = 50'

Sheet 46 of 59