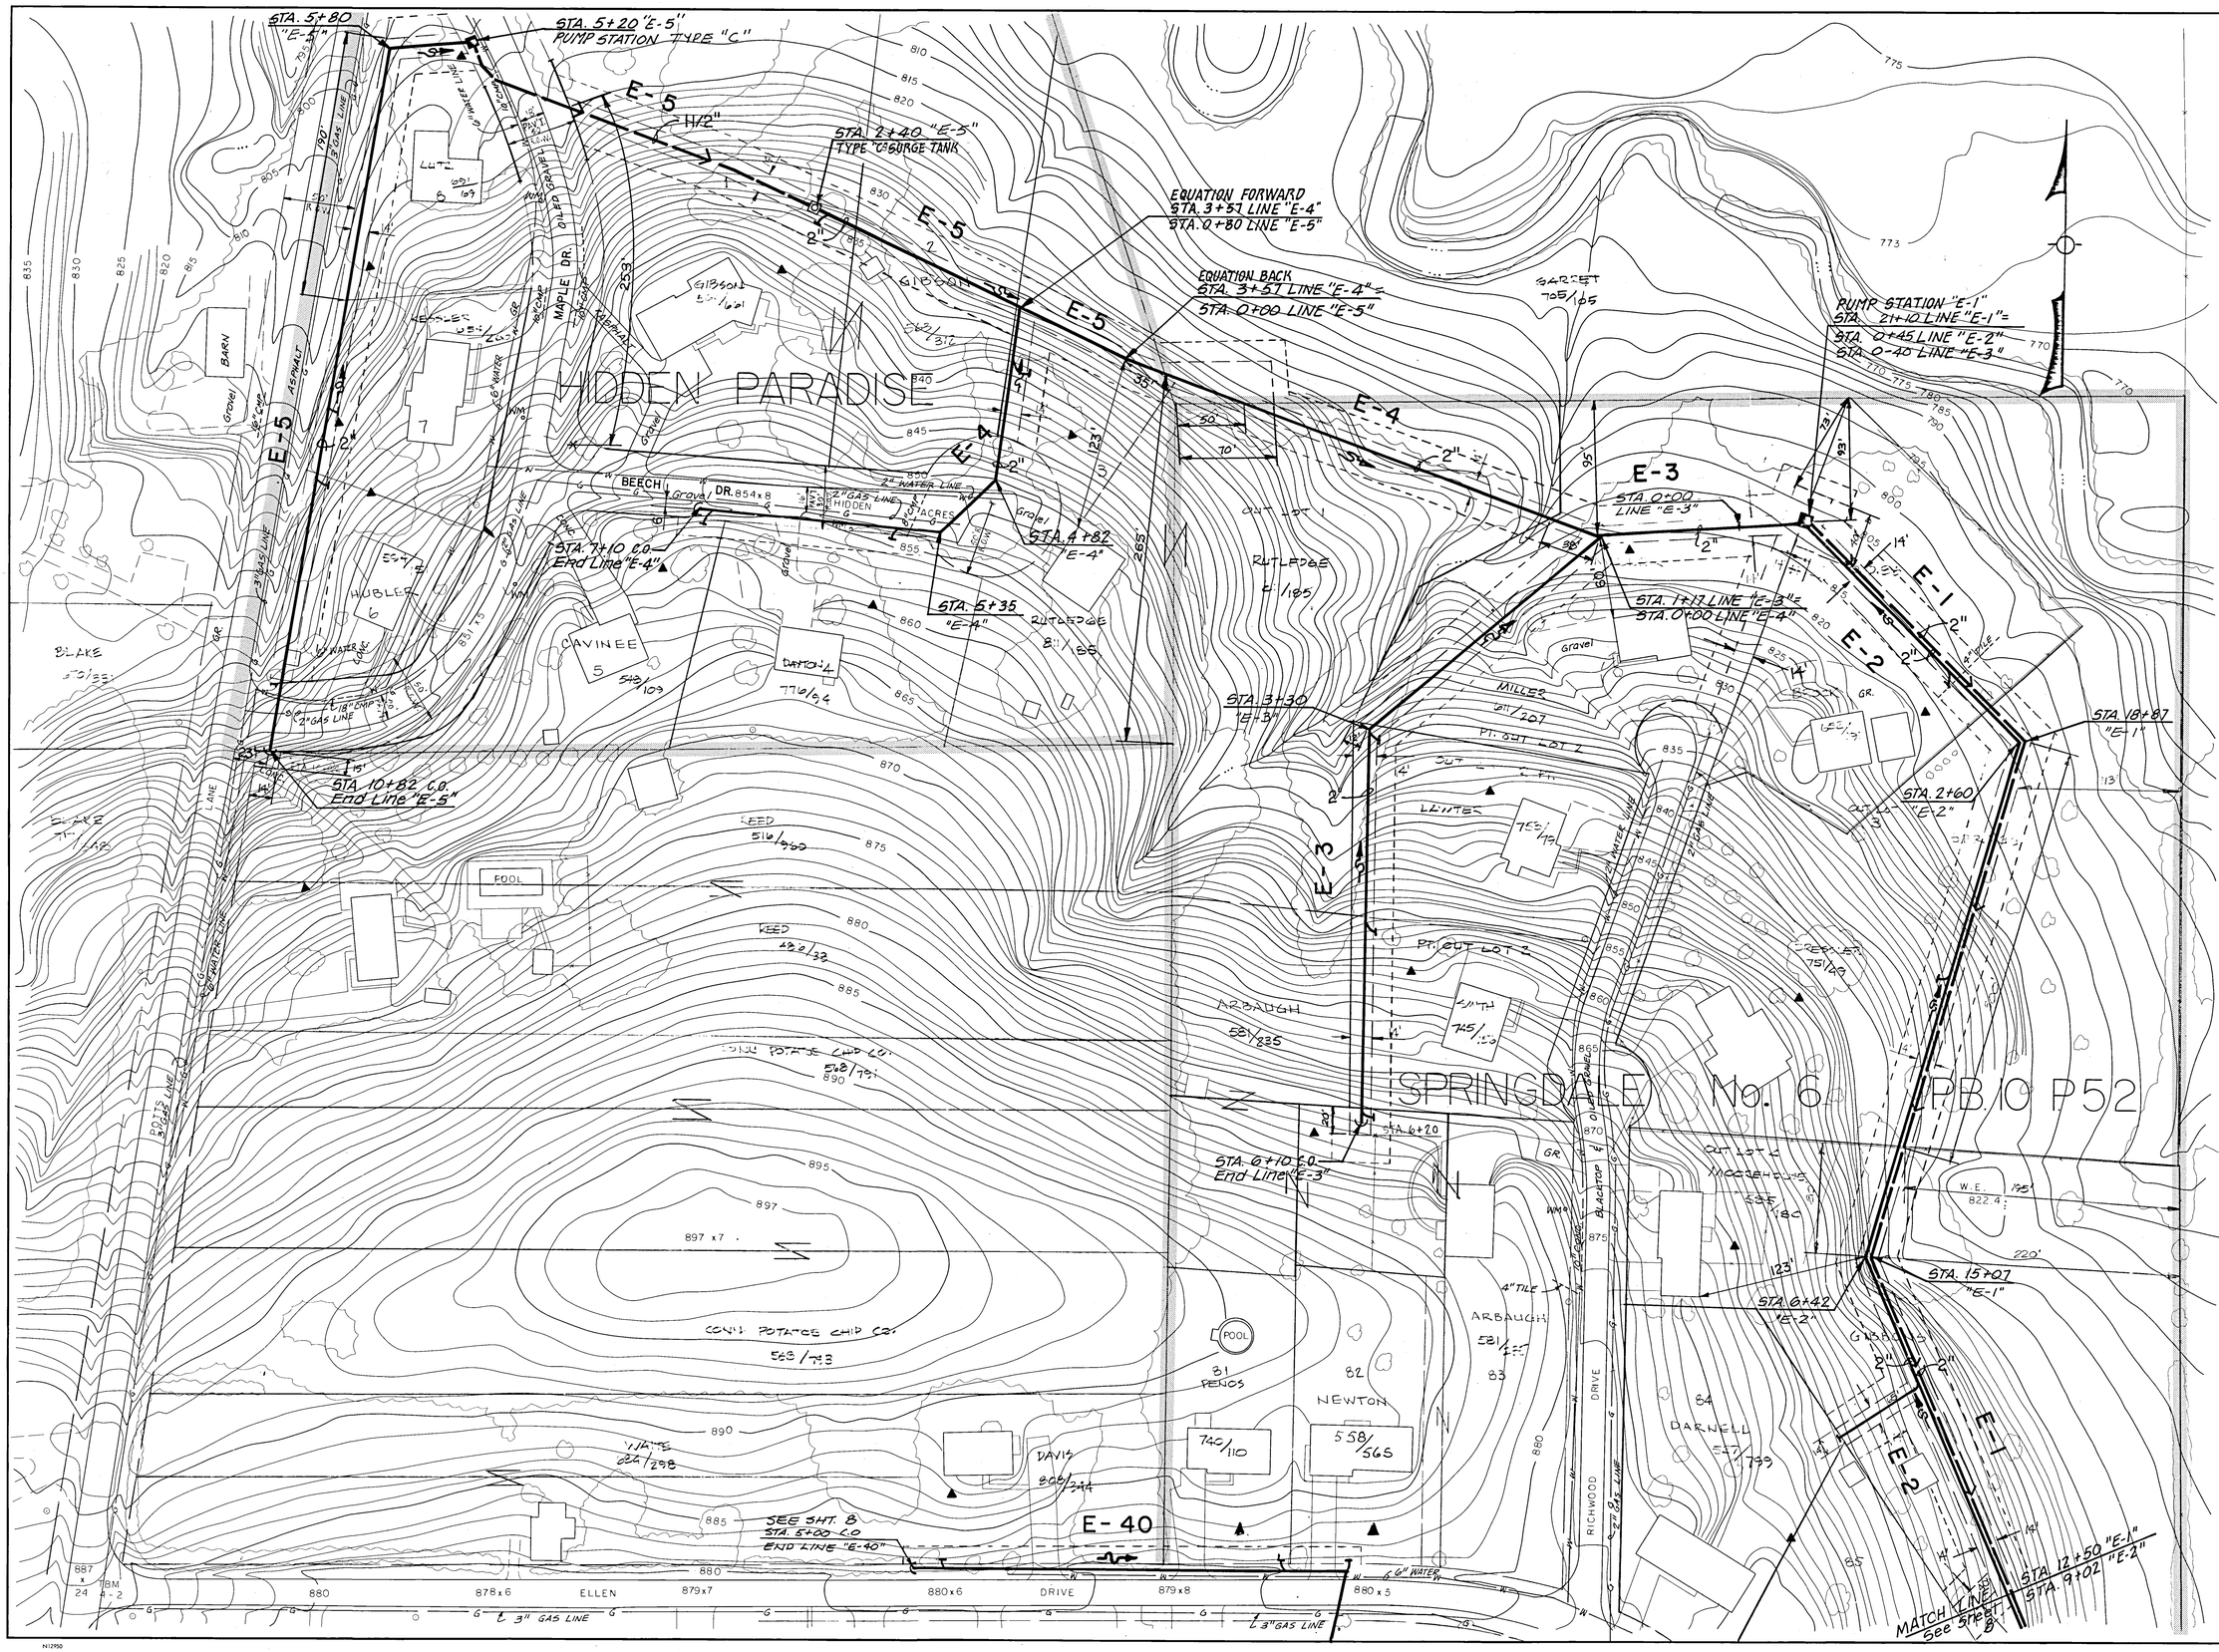

Revisions

Designed by: S.W.	Date: 9-82	Checked by: J.L.R.	Date: 9-3-82
Drawn by: W.H.J.	Date: 9-82	Approved by: J.L.R.	Date: 9-3-82

MUSKINGUM COUNTY, OHIO

PLAN - Lines "E-1", "E-2", "E-3", "E-4", & "E-5"

Maysville III Area Wastewater Project

CONTRACT DIVISION C

Design Enterprise Ltd.

Scale 1" = 50'

Sheet 9 of 59

AREA 5