P-1485

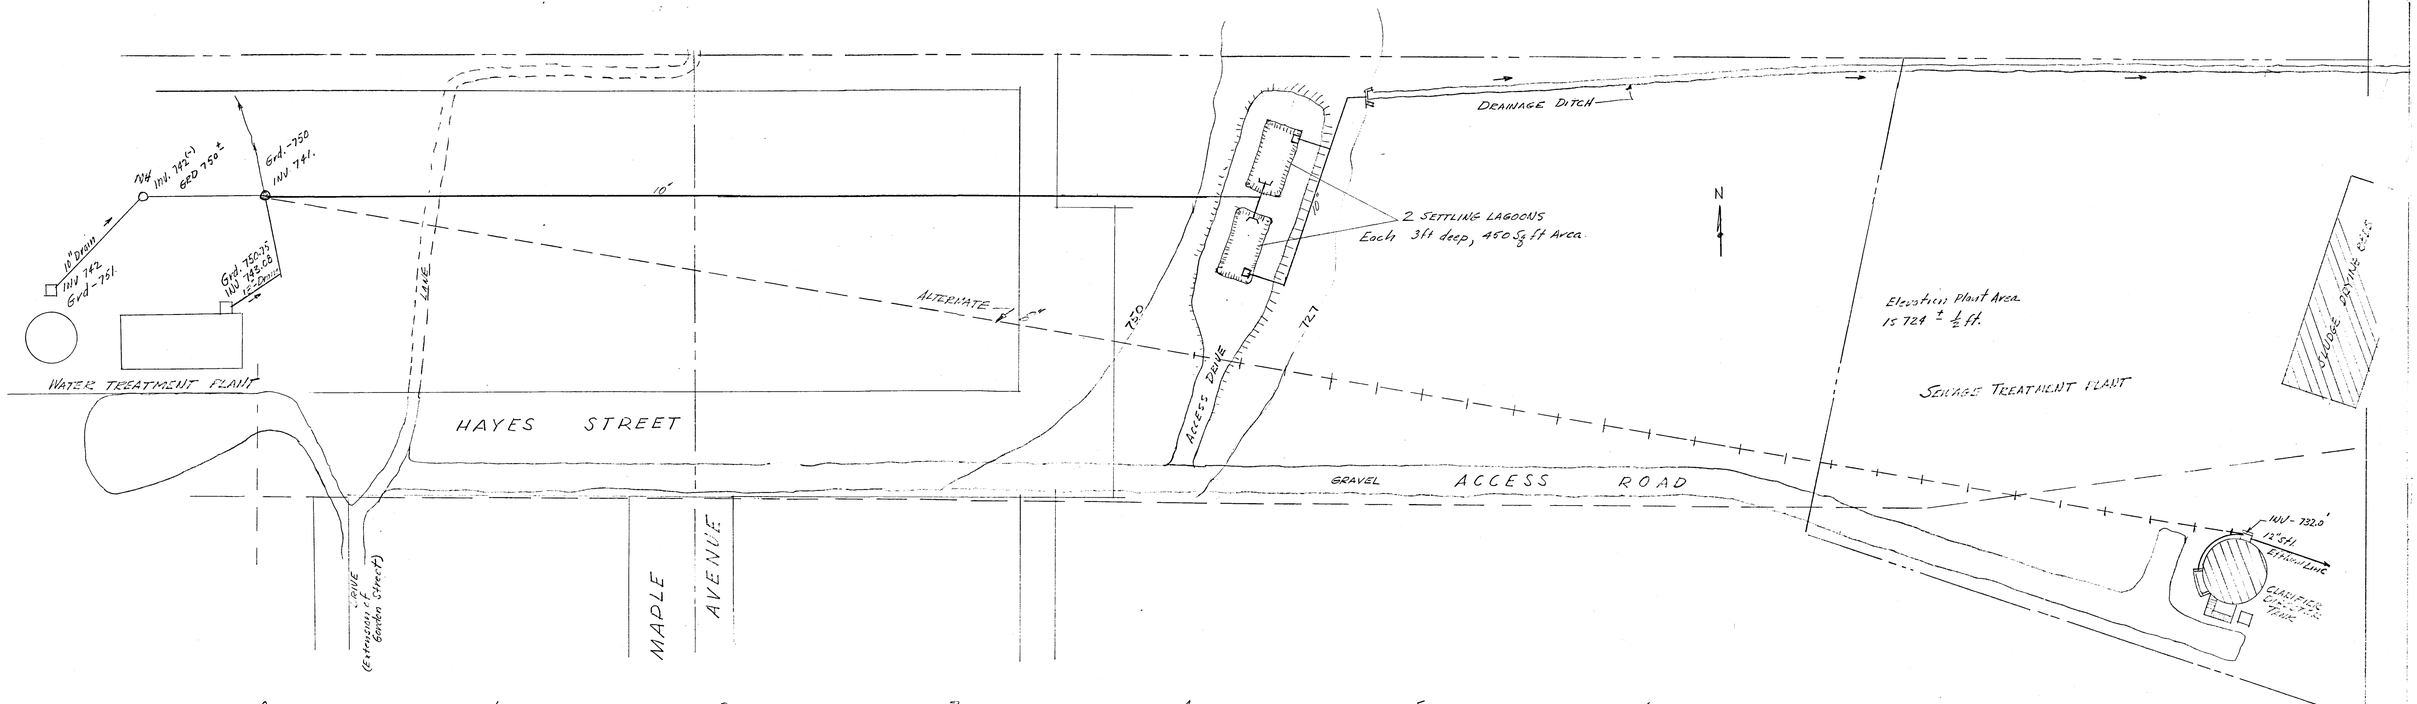

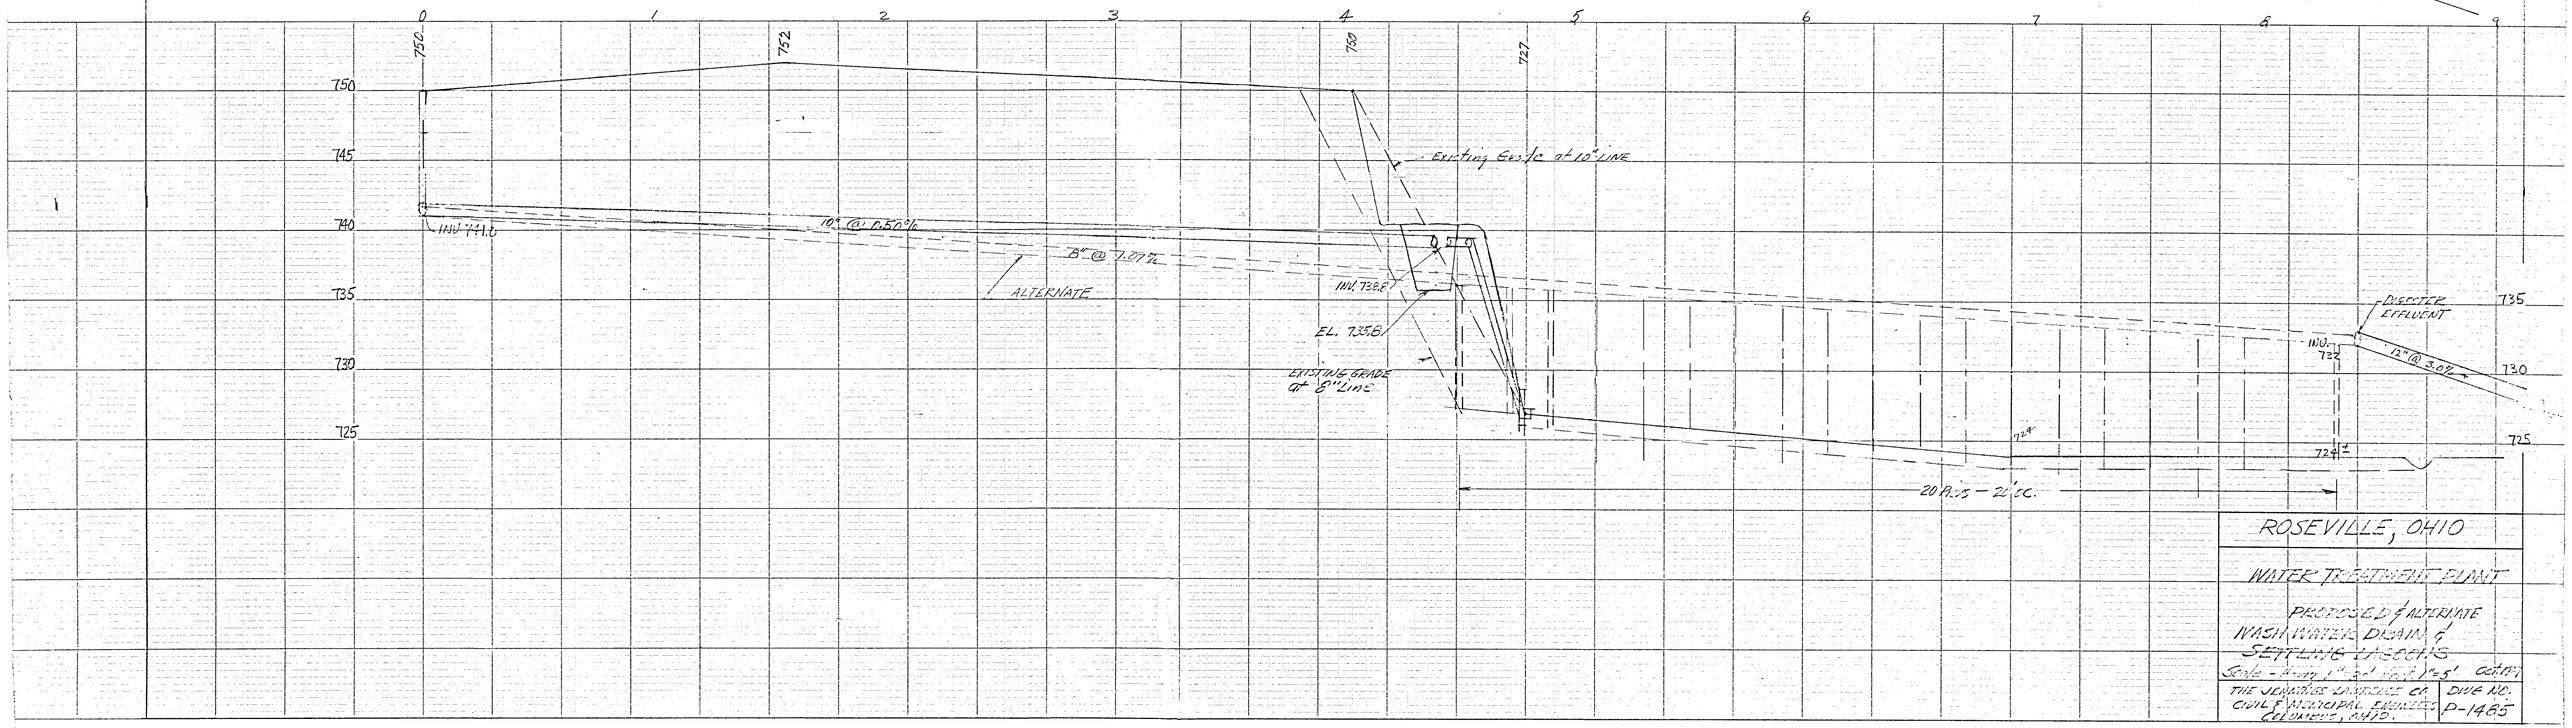

ROSEVILLE, OHIO

WATER TREATMENT PLANT

PROPOSED & ALTERNATE WASH WATER DRAIN & SETTLING LAGOONS

Scale - Horiz. 1" = 50' Vert. 1" = 5' CONTRACT

THE JENKINS LANDRUM CO. CIVIL & MUNICIPAL ENGINEERS COLUMBUS, OHIO.

DWG NO. P-1485

TRACE STATIONING, INK
GRAPH PAPER
GRID SECTION 10 X 10
PRINTED IN U.S.A.
KEUFFEL & ESSER CO.
NEW YORK.