A-13

SONORA SIDEWALKS
PERRY TOWNSHIP
MUSKINGUM COUNTY

Oct. 15, 1935
Book No 17, 1935
Scale - Horz 1" = 50'
Vert. 1" = 5'

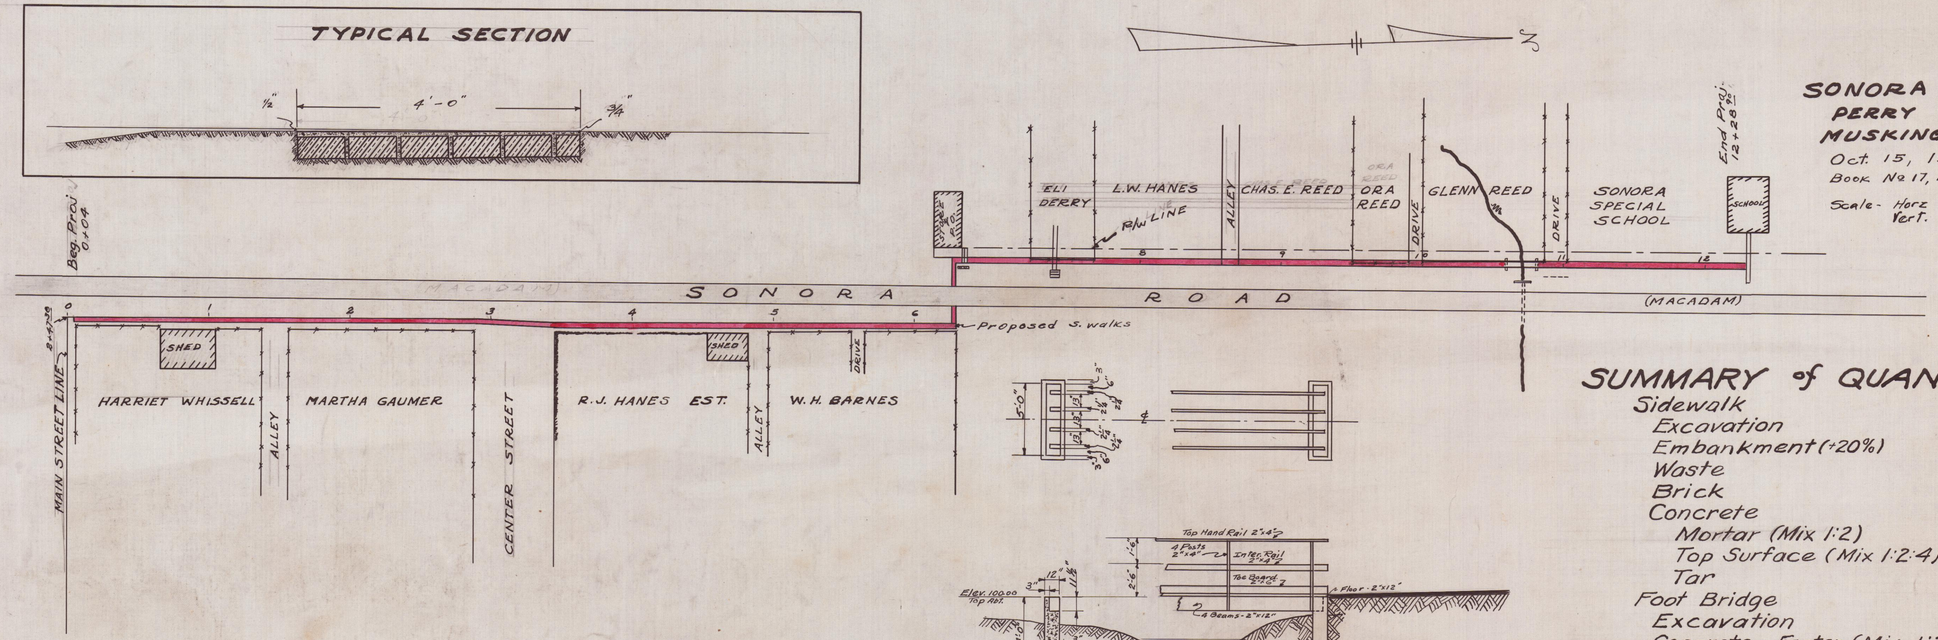

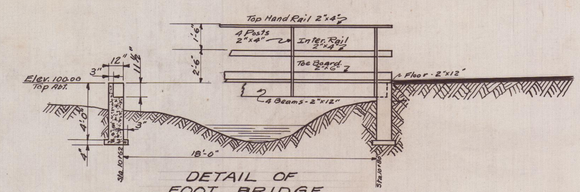

DETAIL OF FOOT BRIDGE

Note: Walk scored in 4' blocks
5/8" Expansion joint poured 20' intervals (tar)
Total length side walk = 1200'

SUMMARY of QUANTITIES
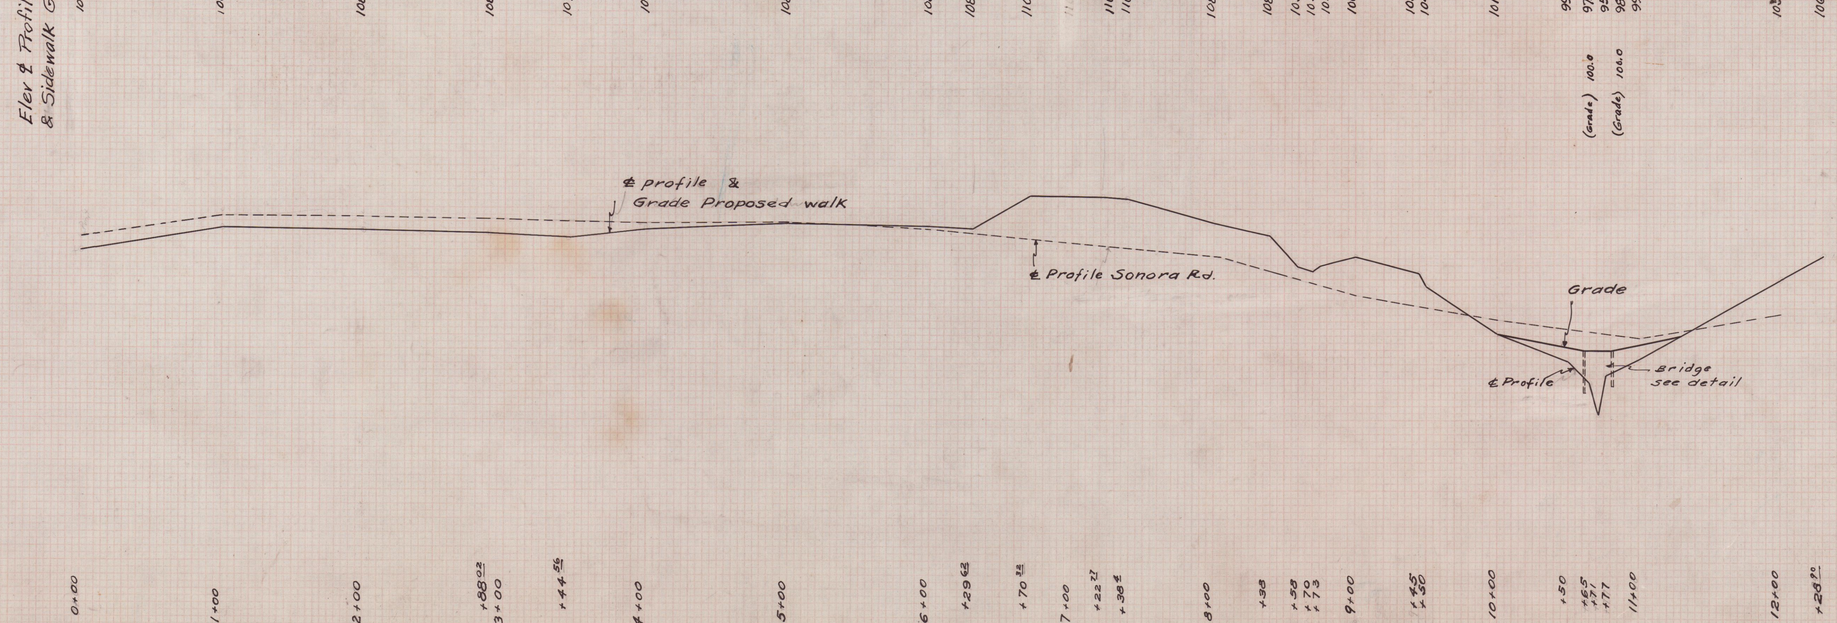
Sidewalk		
Excavation	62	Cu. Yd.
Embankment (+20%)	12	" "
Waste	50	" "
Brick	18480	
Concrete		
Mortar (Mix 1:2)	6.5	Cu. Yd.
Top Surface (Mix 1:2:4)	11	" "
Tar	425	#
Foot Bridge		
Excavation	12	Cu. Yd.
Concrete - Footer (Mix 1:3:5)	0.2	" "
Abut. (Mix 1:2½:5)	1.5	" "
Wood - Superstructure - See Detail