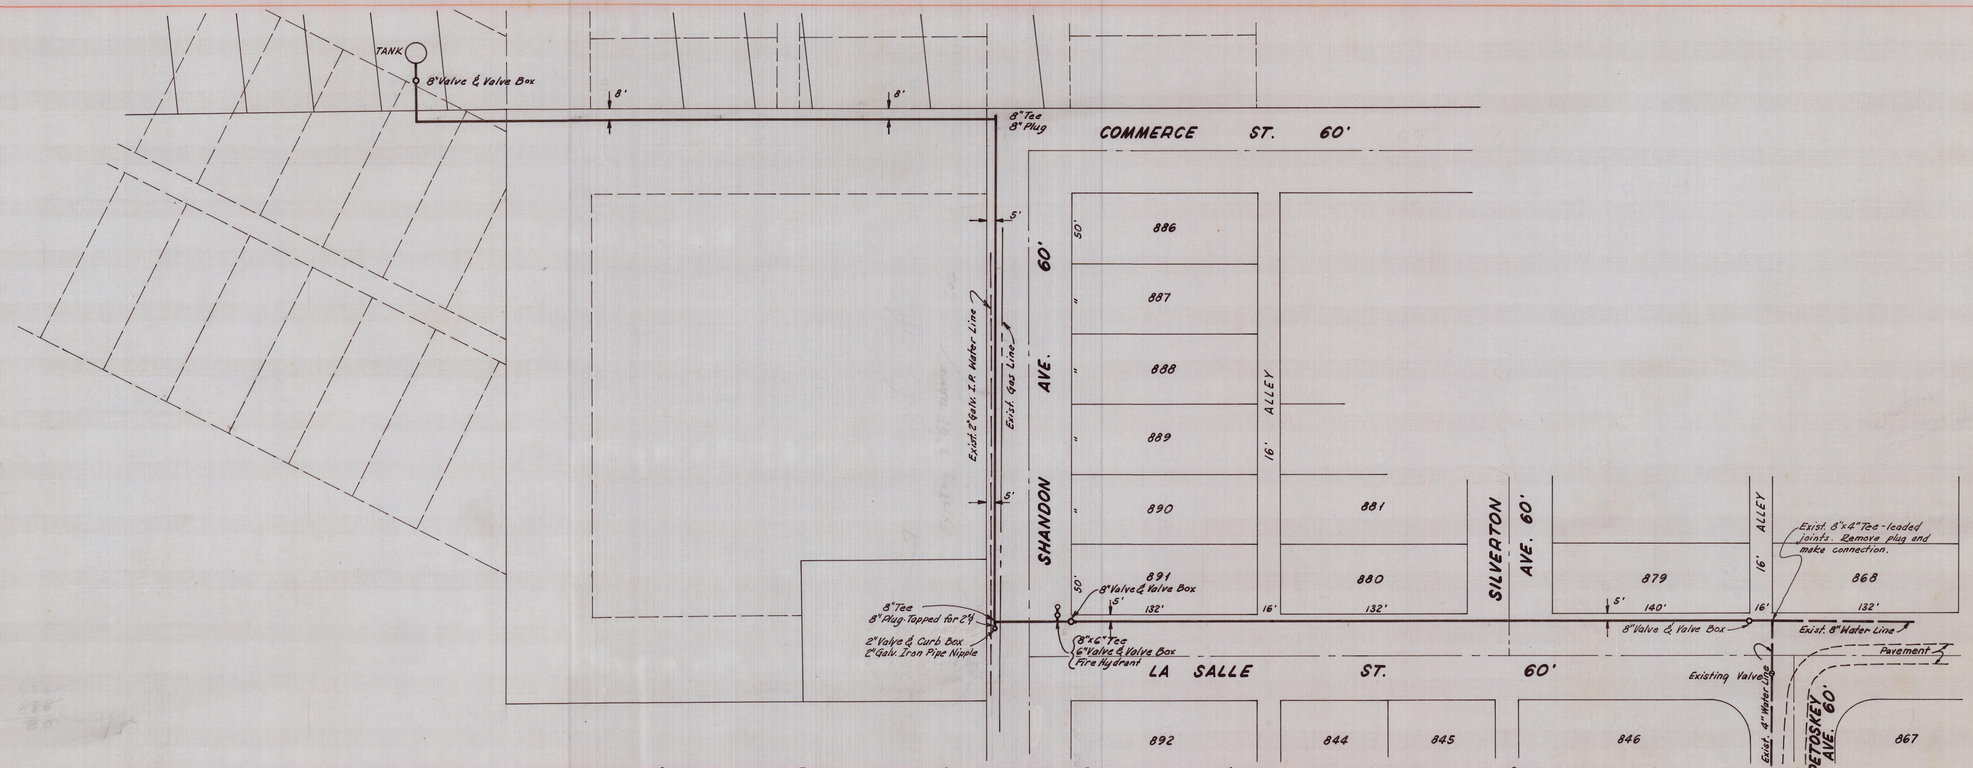

APW-OHIO-896

SOUTH ZANESVILLE, OHIO

WATER MAIN IMPROVEMENT IN

LA SALLE ST. & SHANDON AVE.

FROM PETOSKEY AVE. TO TANK W. OF SHANDON

SCALE: HORIZ. 1" = 50'
VERT. 1" = 10'

1963

THE JENNINGS - LAWRENCE CO.
CIVIL & MUNICIPAL ENGINEERS
COLUMBUS, OHIO

DWG. NO. 3 of 4
D-900

FINAL SURVEY — SURVEYED, PLOTTED, TEMPLATE, PROFILE, AREAS CHECKED, NOTE BOOK, NO., BY, DATE

ORIGINAL SURVEY — SURVEYED, PLOTTED, TEMPLATE, PROFILE, AREAS CHECKED, NOTE BOOK, NO., BY, DATE

PLATE 4—CROSS SECTION · O. P. R. R. & R. E. STANDARD
KEUFFEL & ESSER CO., NEW YORK