FED. RD. DIVISION	STATE	PROJECT	FISCAL YEAR
2	OHIO	F-1(5)	

27
200

MUSKINGUM COUNTY
S.H. 1 SEC. T
& NEW CONCORD (Pt.)

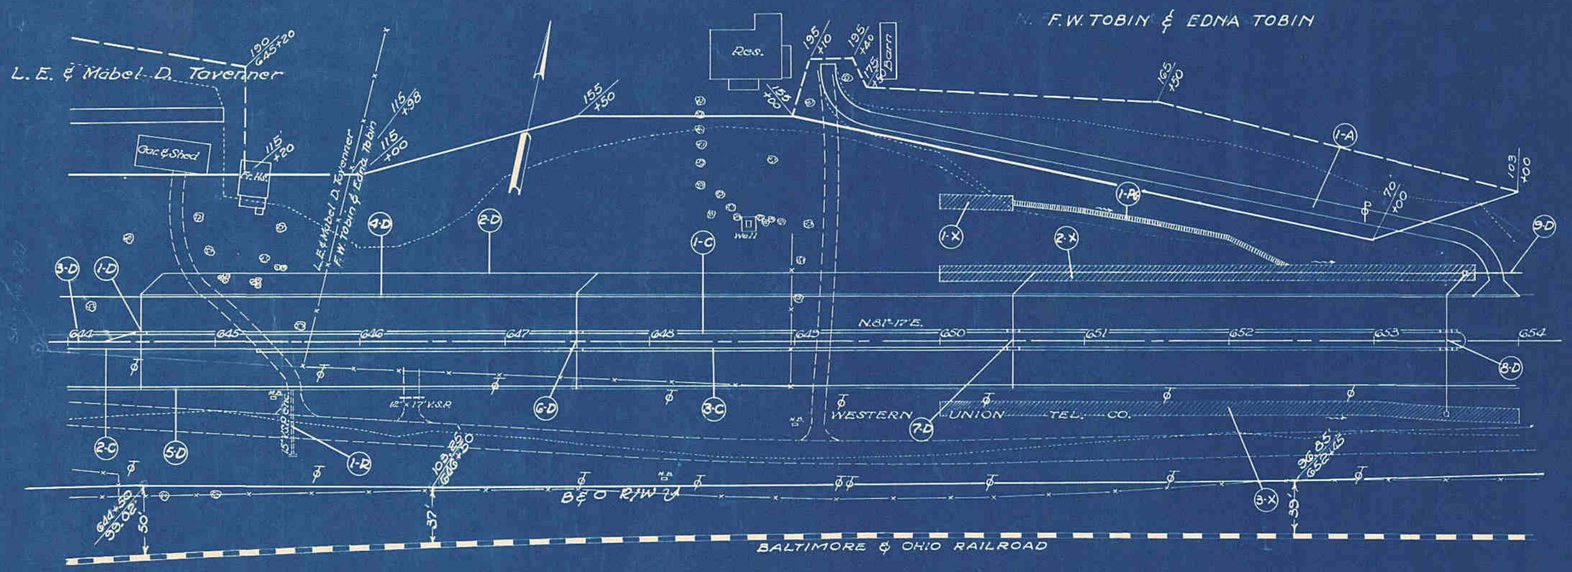

DRIVES & APPROACHES (A)

Item No.	Station	Side	Type	9" R.R.C.C. Pavement Sq. Yds.	Type 4-A Int. Curb Lin. Ft.	1-17 Aggregate Cu. Yds.	Pipe for Drives-Lin. Ft. 15"	Detail on Sheet
1-A	653+84.5	Lt.	3	73.72	32.98	65		X-Sec.
Totals				73.72	32.98	65		

REMOVALS (R)

Item No.	Station	Side	Struct. 20' Span & under Unit
1-R	645+55	Rt.	15" V.S.R. (Conc.)
Total			1

PAVED GUTTER (PG)

Item No.	Station From	Station To	Side	Type-1 Lin. Ft.
1-PG	650+50	652+50	Lt.	206
Total				206

SODDING (X)

Item No.	Station From	Station To	Side	Location	Sodding Sq. Yds.
1-X	650+00	650+50	Lt.		50
2-X	650+00	653+70	Lt.		370
3-X	650+00	654+00	Rt.		400
Total					820

PAVEMENT REMOVAL

Station From	Station To	Rem. & Disp. of Exist. Bit. Surf. Brick incl. Rolled Stone Base Sq. Yds.
644+00	654+00	1167
Total		1167

CURB REMOVAL

Station From	Station To	Side	Conc. Curb Removed & Stored Lin. Ft.
644+00	654+00		2000
Total			2000

CURB & GUTTER (C)

Item No.	Station From	Station To	Side	Type 4 Comb. Curb & Gutter Lin. Ft.	Type 4-A Int. Conc. Curb-Lin. Ft.
1-C	644+00	653+58	Lt.	958	
2-C	644+00	645+28.97	Rt.		128.97
3-C	645+28.97	653+58	Rt.	829.03	
Total				1787.03	128.97

DRAINAGE (D)

Item No.	Station From	Station To	Side	Std'd C.B. Units	Std'd No. 12A C.B. Units	12"x45° Bend for Rd. Dr. Units	12"x12"x12" Wye for Rd. Dr. Units	12"x6" Tee for S.S. under Pav't. Units	12"x45° Bend for S.S. under Pav't. Units	12" Pipe for S.S. under Pav't. Lin. Ft.	6" Pipe for P.U. incl. full depth P.B. Lin. Ft.	12" Pipe for Rd'way. Drain Lin. Ft.	15" Pipe for Rdwy. Drain Lin. Ft.	6"x6" Tee for P.U. Units
1-D	644+50		Lt.	1				1	1	46				1
2-D	644+65	653+65	Lt.			1	2					300		
3-D	644+00	644+50	Rt.								50			
4-D	644+50	654+00	Lt.								950			
5-D	644+00	654+00	Rt.								1000			
6-D	647+50			2				2	1	84				2
7-D	650+50			2				2	1	84				2
8-D	653+50			2	2			2	1	108				2
9-D	653+65	654+00	Lt.										35	
Totals				7	2	1	2	7	4	317	2000	300	35	7

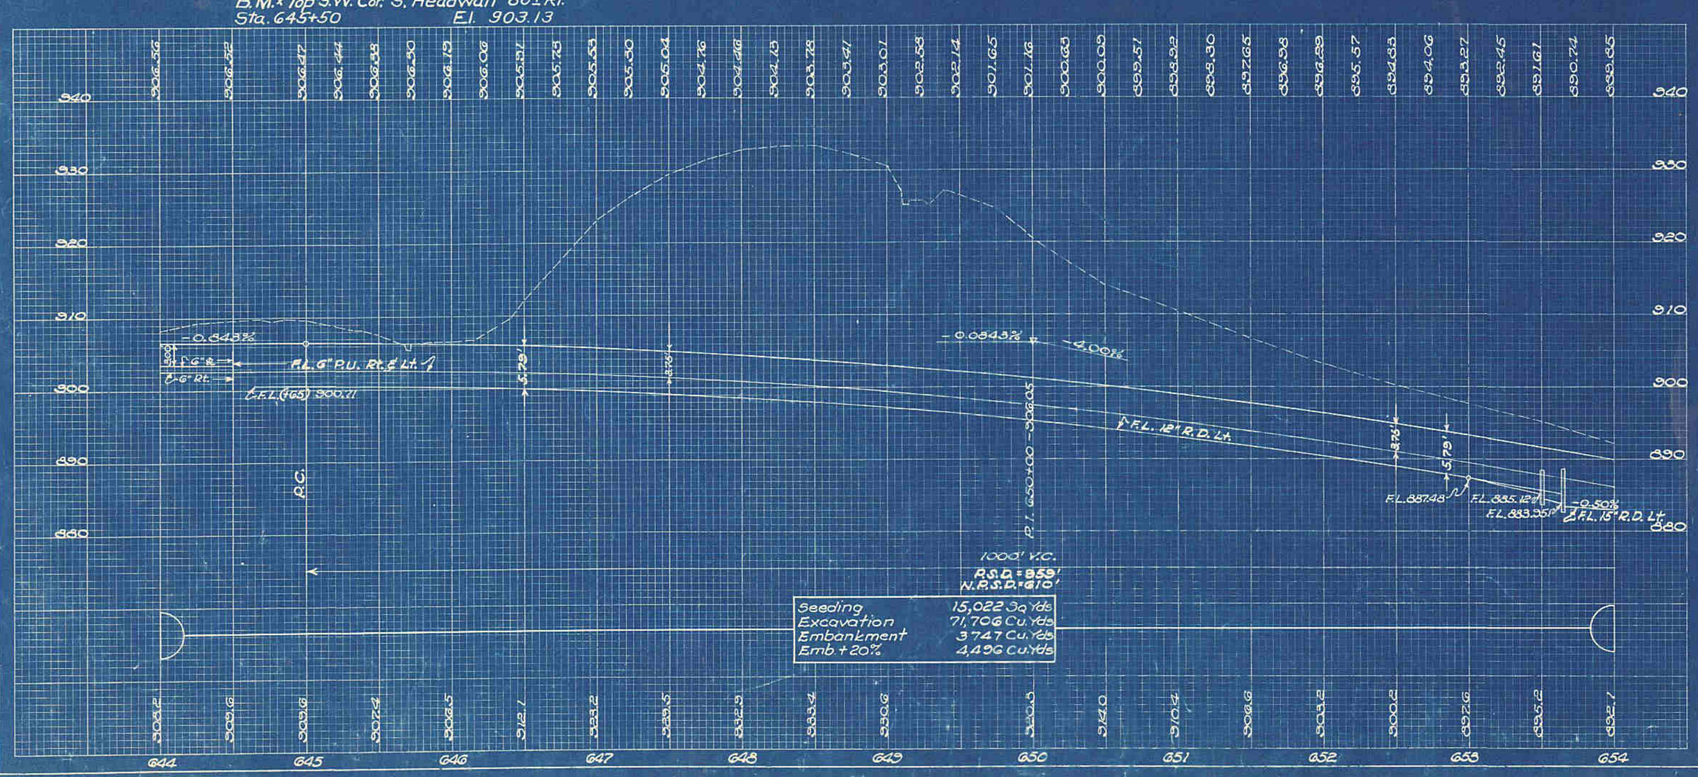

644 ~ 654